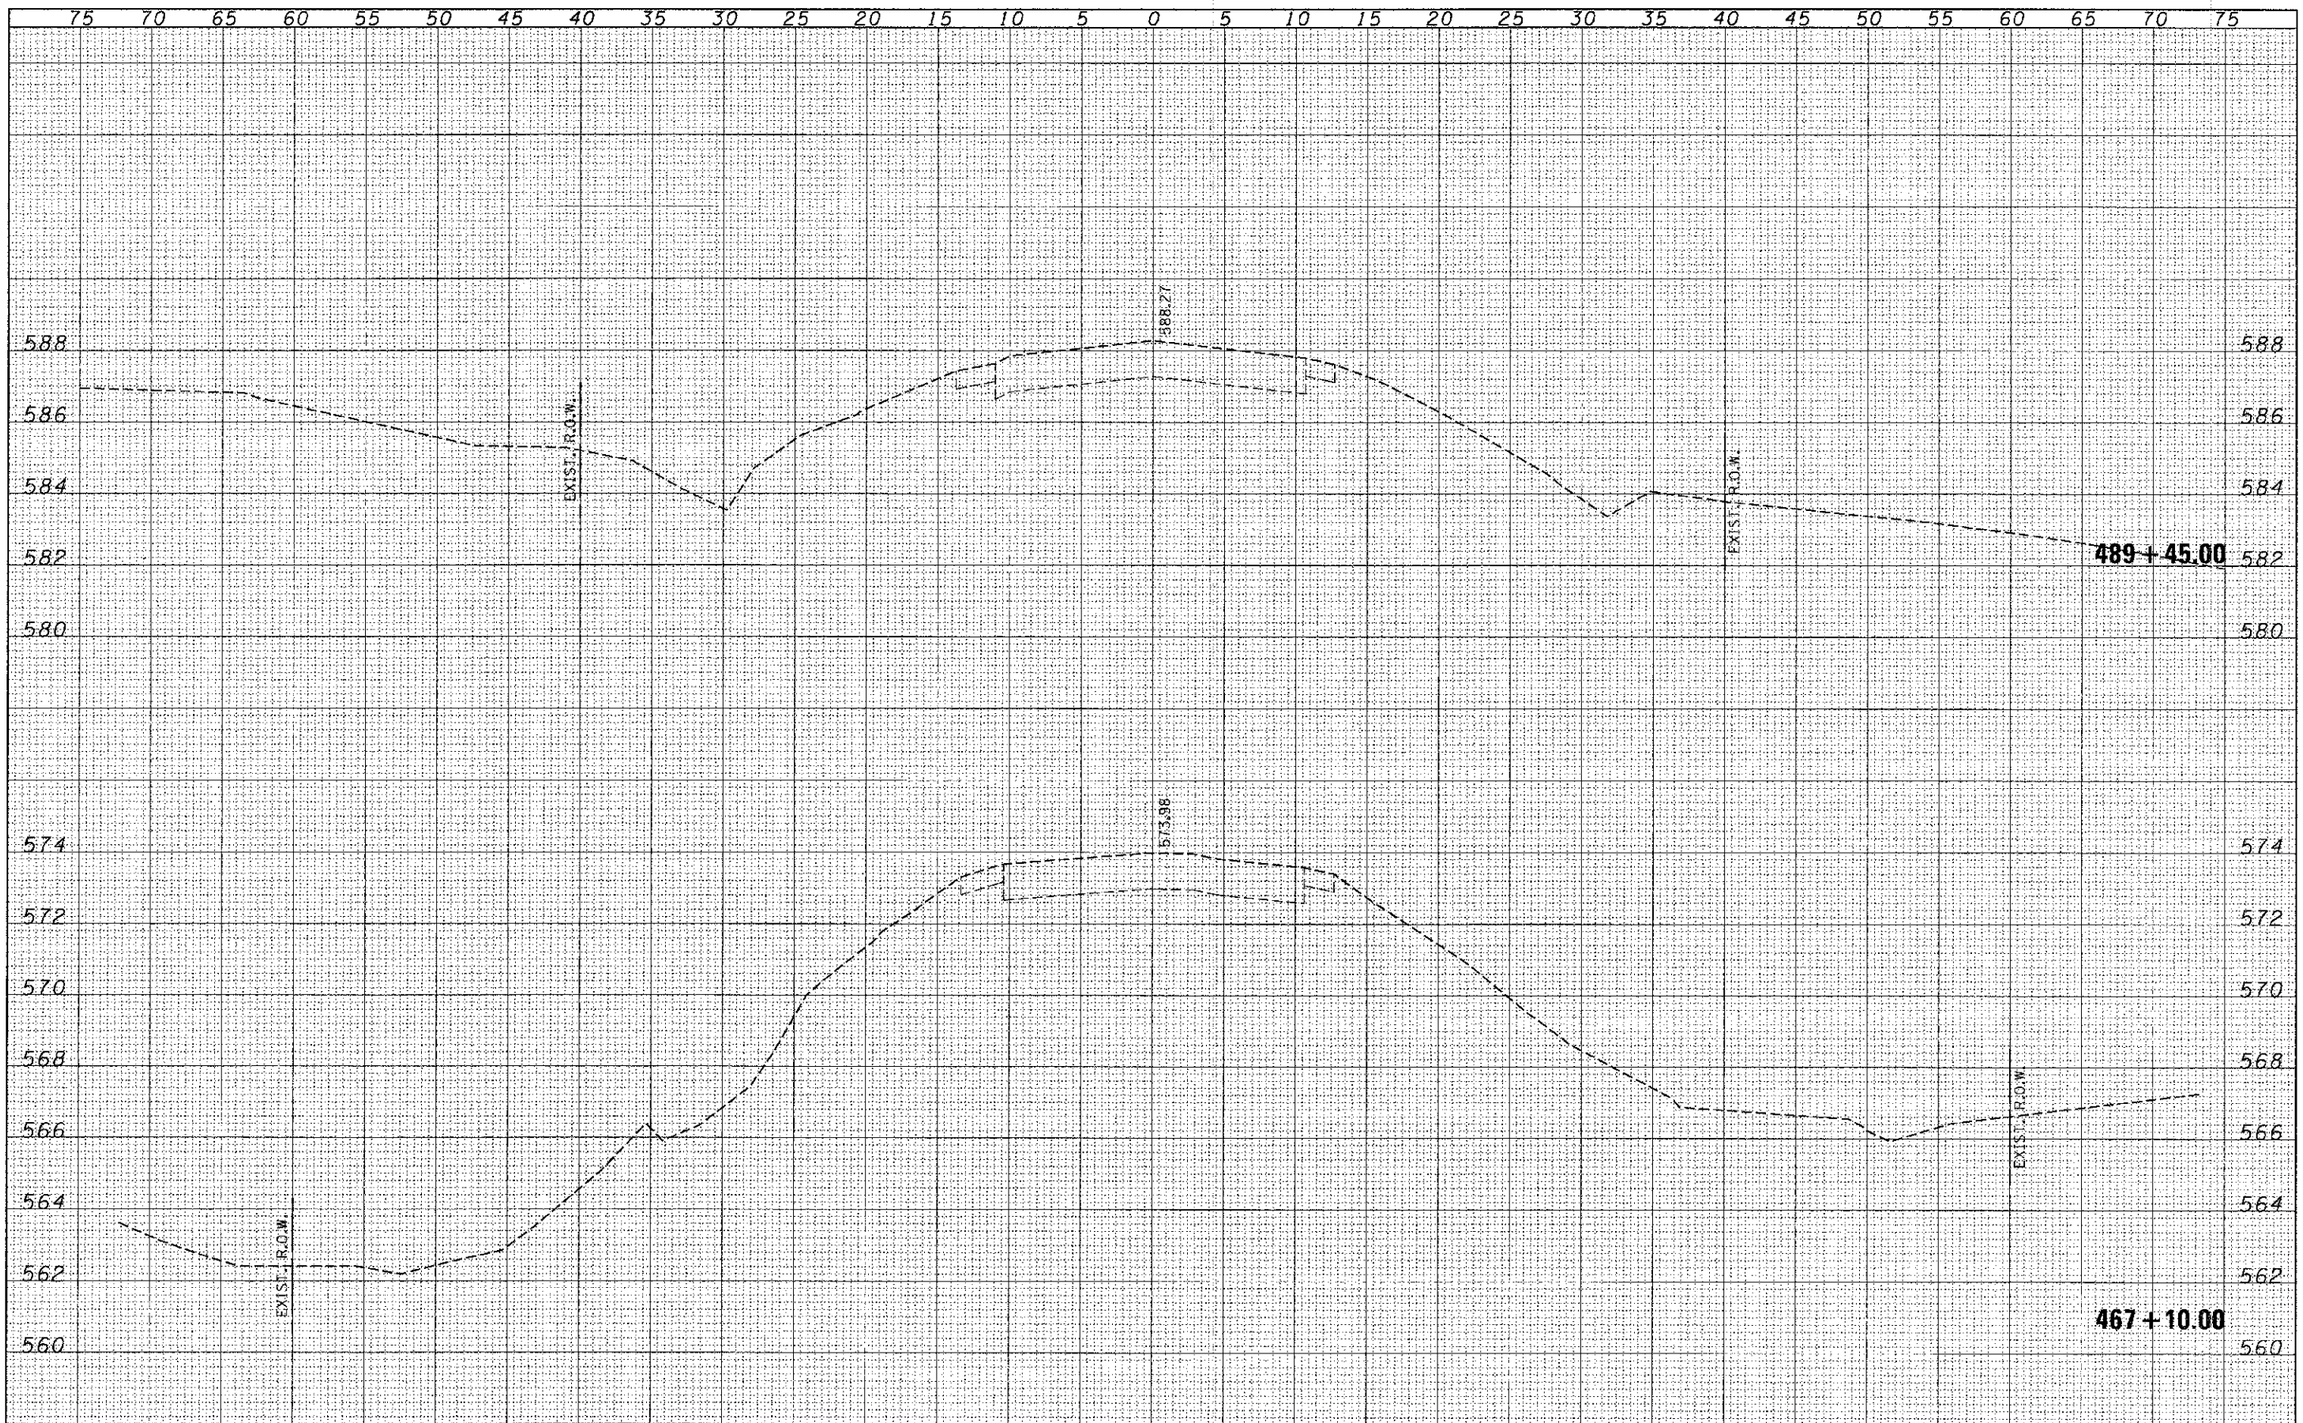

FINAL SURVEY	NOTE BOOK	NO.
SURVEYED	BY	
PLOTTED		
TEMPLATE		
AREAS		
AREAS CHECKED	DATE	

ORIGINAL SURVEY	NOTE BOOK	NO.
SURVEYED	BY	
PLOTTED		
TEMPLATE		
AREAS		
AREAS CHECKED	DATE	

FILE NAME = 110204-sht-xs.dgn	USER NAME =	DESIGNED - J.W.F.	REVISED -
		DRAWN - T.W.K.	REVISED -
	PLOT SCALE =	CHECKED - M.G.B.	REVISED -
	PLOT DATE = 1/28/2013	DATE - 01/28/13	REVISED -

HAMPTON, LENZINI AND RENWICK, INC.
3025 STEVENSON DRIVE, SUITE 201
SPRINGFIELD, ILLINOIS 62703
ILLINOIS PROFESSIONAL DESIGN FIRM
LS PD / SE CORP. 184.002859

STATE OF ILLINOIS
FAYETTE COUNTY HIGHWAY DEPARTMENT

STATION CROSS SECTIONS
F.A.S. 717 / C.H. 23 / 900N

SCALE: H:5;V:2 | SHEET NO. 32 OF 51 SHEETS | STA. 467+10.00 TO STA. 489+45.00

C.H.	SECTION	COUNTY	TOTAL SHEETS	SHEET NO.
23	09-00120-00-DR	FAYETTE	76	57
		CONTRACT NO. 95702		
	ILLINOIS FED. AID PROJECT			