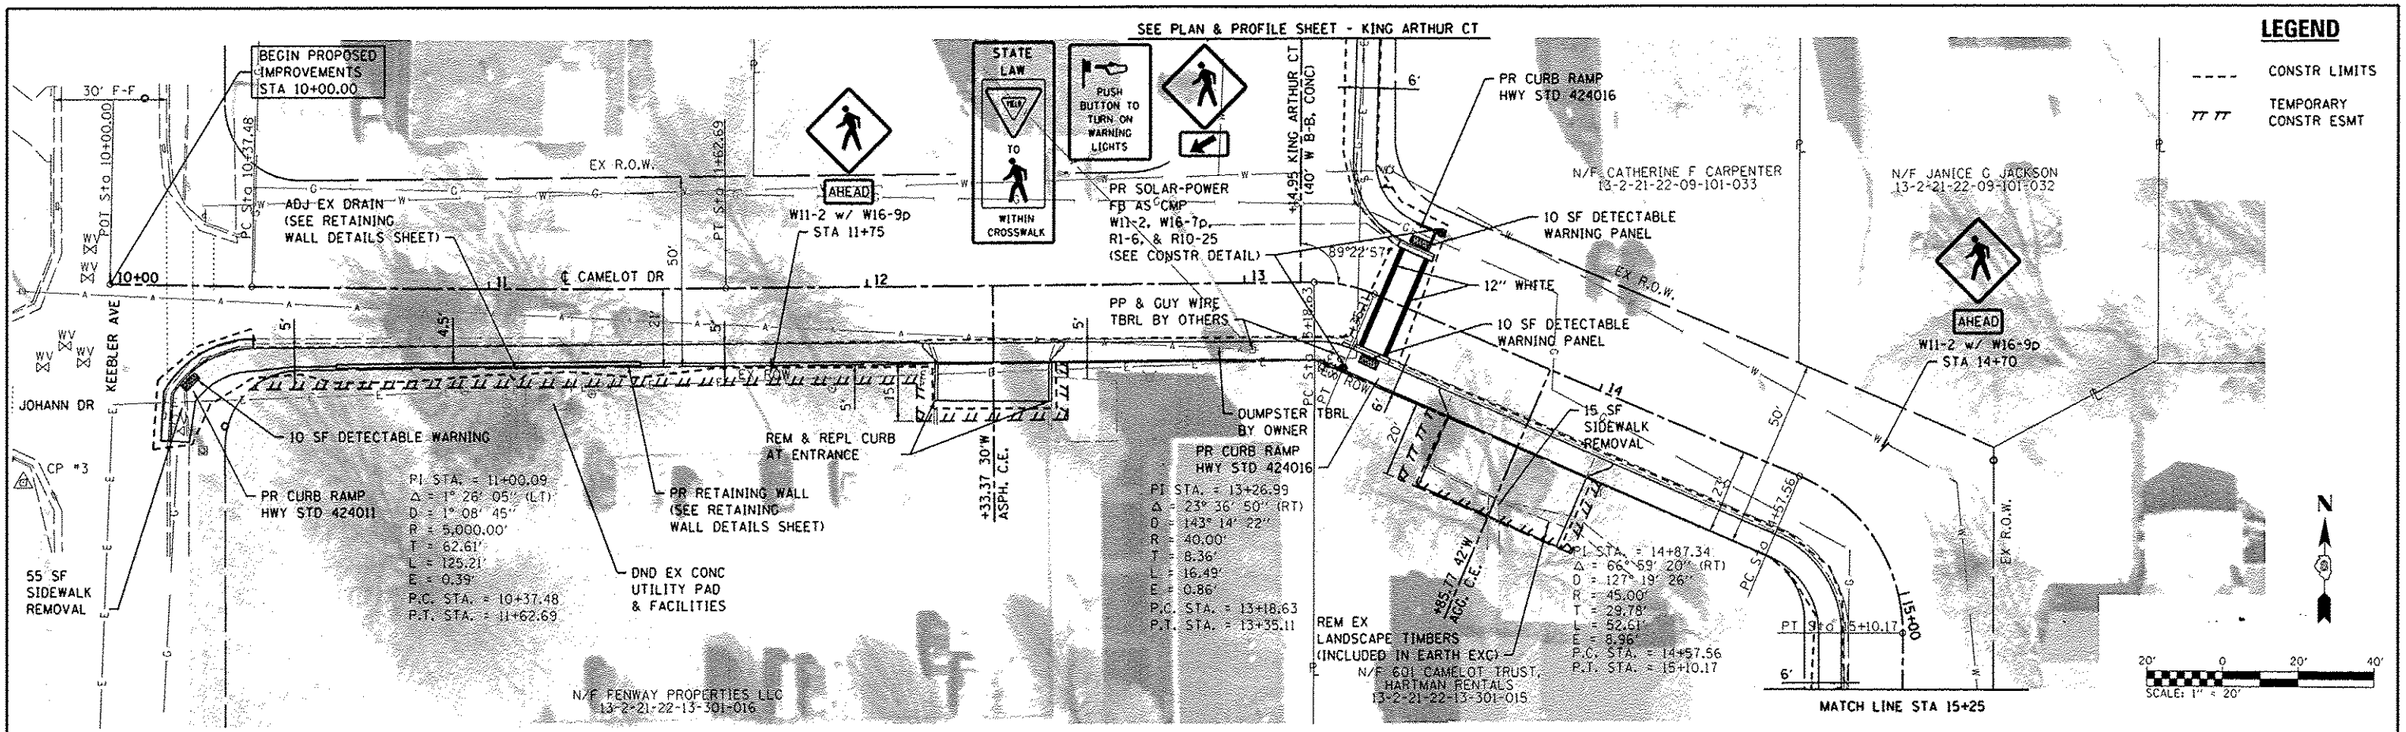

FILE NAME = 0829069-sht-plnprf.dgn	USER NAME = default	DESIGNED -	REVISED -	STATE OF ILLINOIS DEPARTMENT OF TRANSPORTATION	PLAN & PROFILE SHEETS	F.A. RTE.	SECTION	COUNTY	TOTAL SHEETS	SHEET NO.
	PLOT TIME = 3:30:30 PM	DRAWN -	REVISED -				10-00094-00-SW	MADISON	35	9
	PLOT SCALE = 40.0000 ' / IN.	CHECKED -	REVISED -					CONTRACT NO. 97512		
	PLOT DATE = 1/10/2013	DATE -	REVISED -		SCALE: 1" = 20' SHEET NO. 1 OF 8 SHEETS STA. 10+00 TO STA. 15+25			ILLINOIS FED. AID PROJECT		