ROUTE NO.	SECTION	COUNTY	TOTAL SHEETS	SHEET NO.
F.A.U. 45	10-00014-00-BT	JOHNSON	13	02
ILLINOIS		BIKE PATH		

CONTRACT NO. 99482

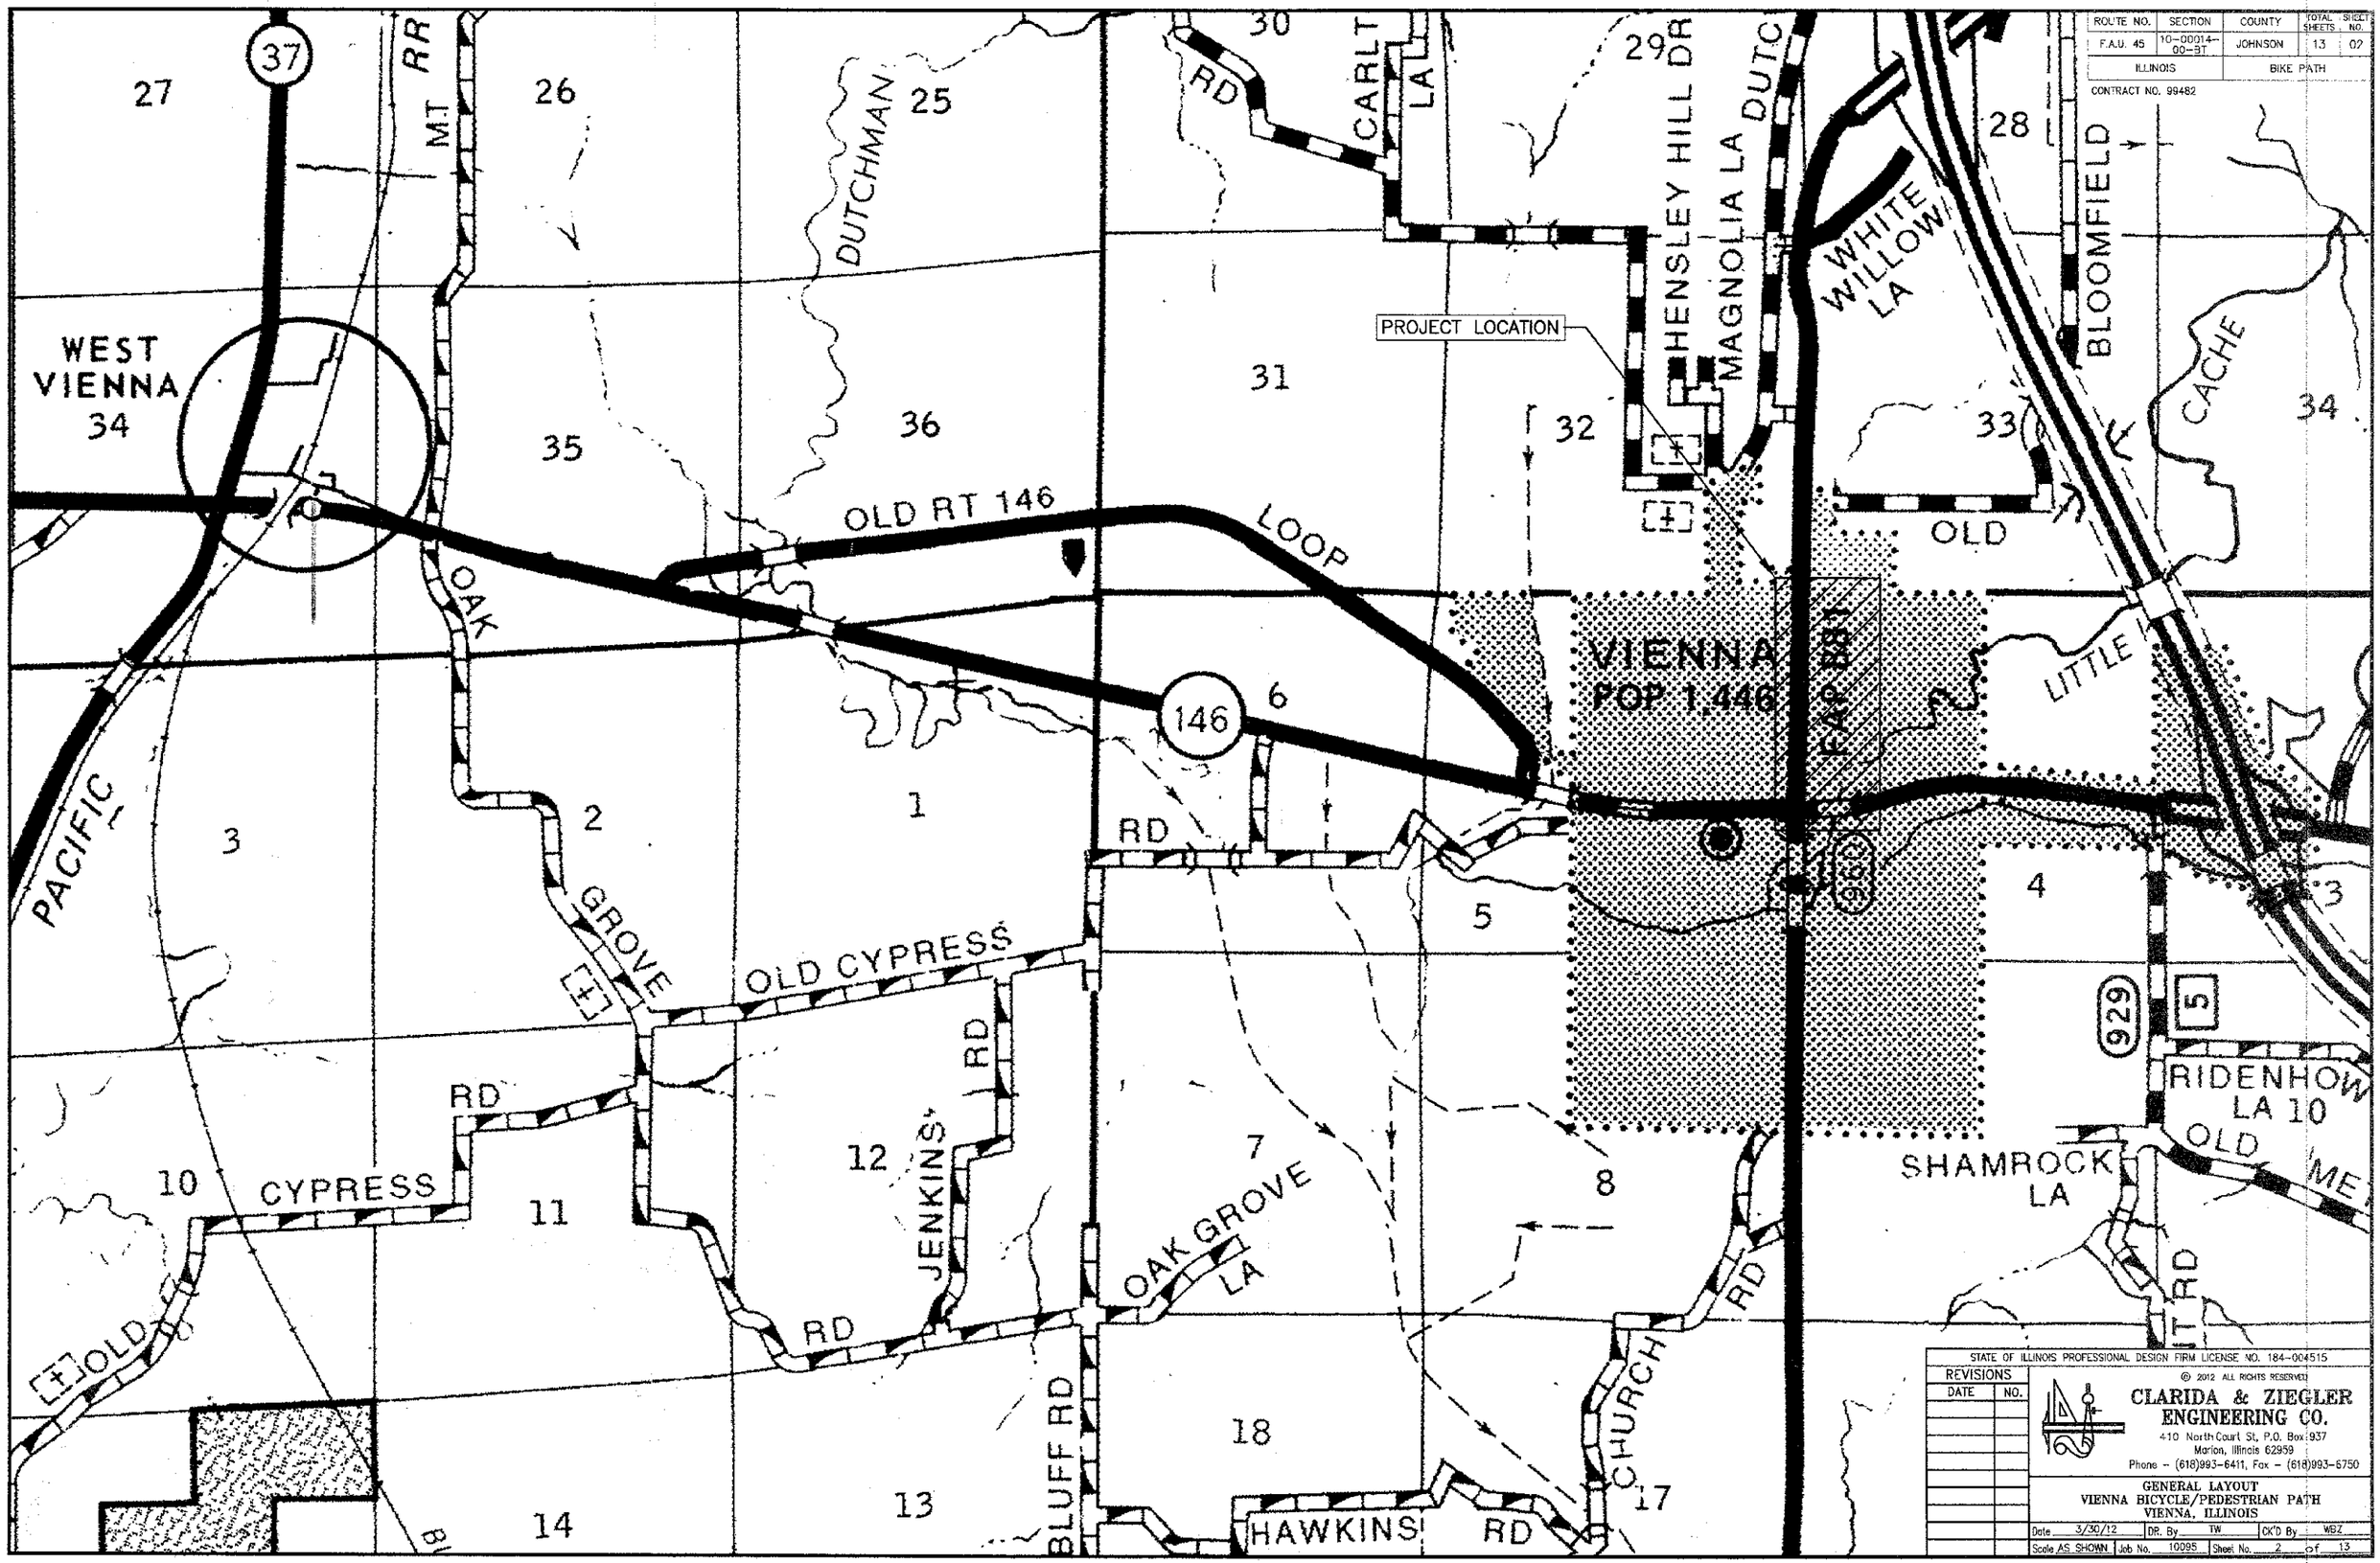

STATE OF ILLINOIS PROFESSIONAL DESIGN FIRM LICENSE NO. 184-004515

REVISIONS	
DATE	NO.

© 2012 ALL RIGHTS RESERVED

CLARIDA & ZIEGLER ENGINEERING CO.
410 North Court St, P.O. Box 937
Marion, Illinois 62959
Phone - (618)993-6411, Fax - (618)993-6750

GENERAL LAYOUT
VIENNA BICYCLE/PEDESTRIAN PATH
VIENNA, ILLINOIS

Date 3/30/12	DR. By TW	CK'D By WBZ
Scale AS SHOWN	Job No. 10095	Sheet No. 2 of 13