ROUTE NO.	SECTION	COUNTY	TOTAL SHEETS	SHEET NO.
F.A.U. 45	10-00014-00-BT	JOHNSON	13	10
ILLINOIS		BIKE PATH		

CONTRACT NO. 44982

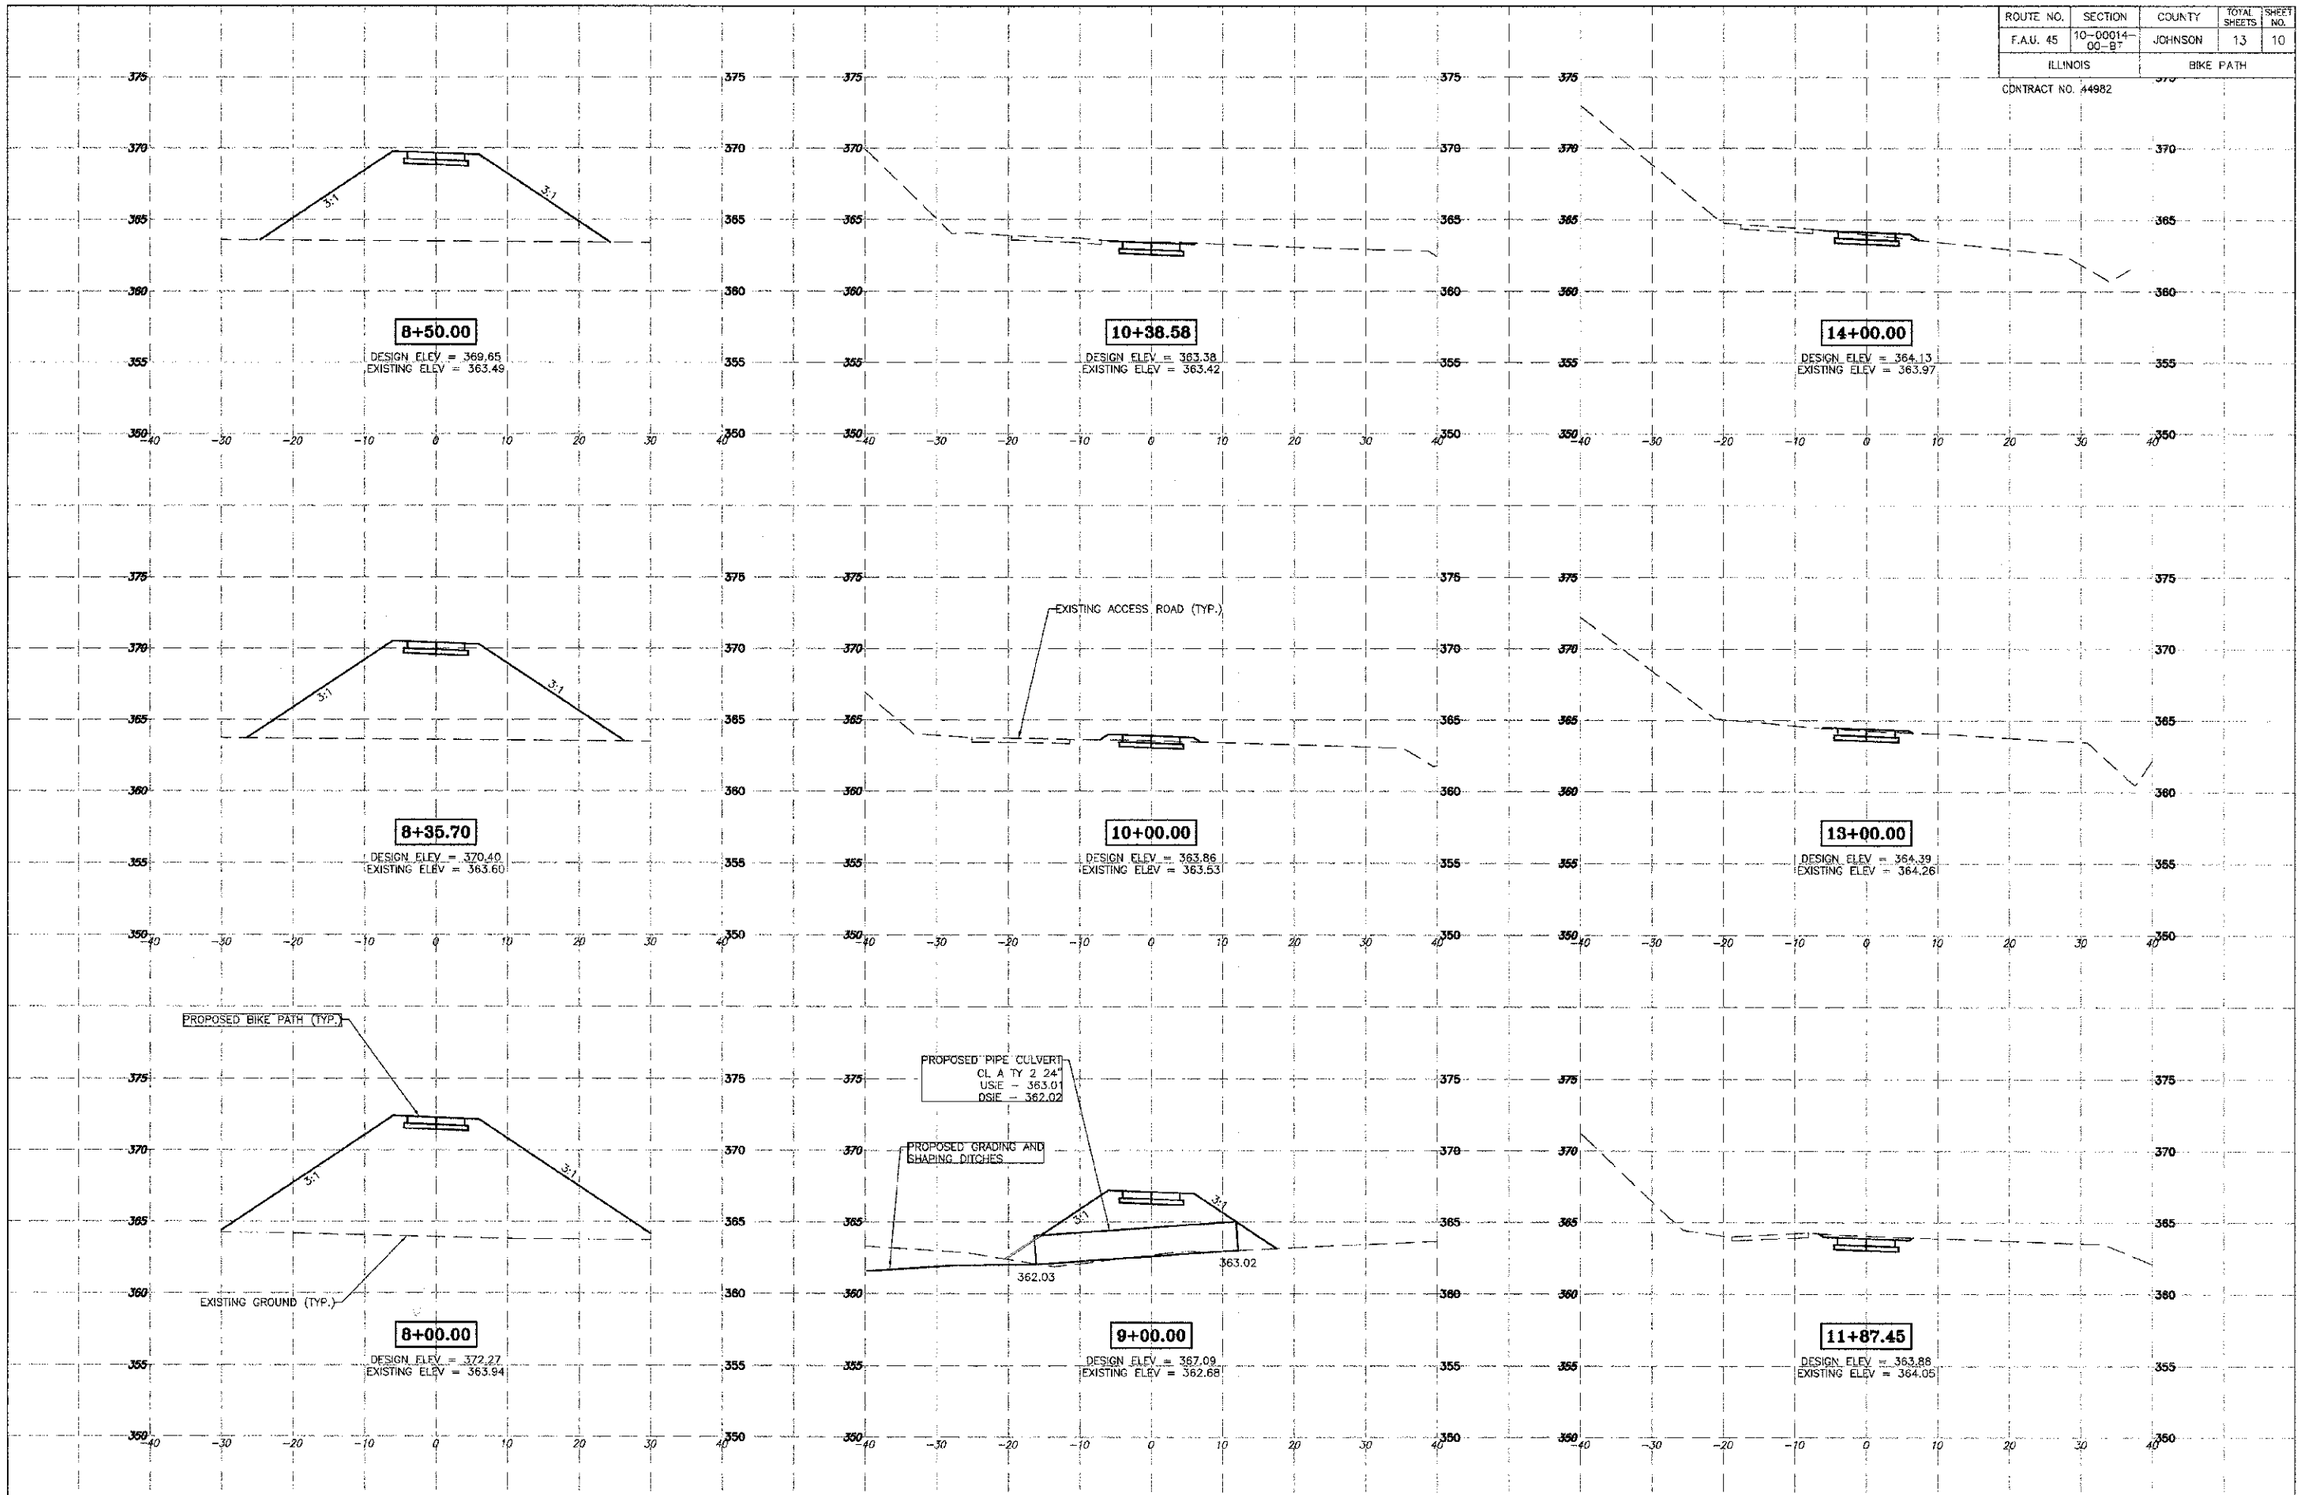

VIENNA BICYCLE/PEDESTRIAN PATH – CROSS-SECTIONS – STA 8+00 TO 14+00

PROJECT No. 10065
SHT 10 OF 13