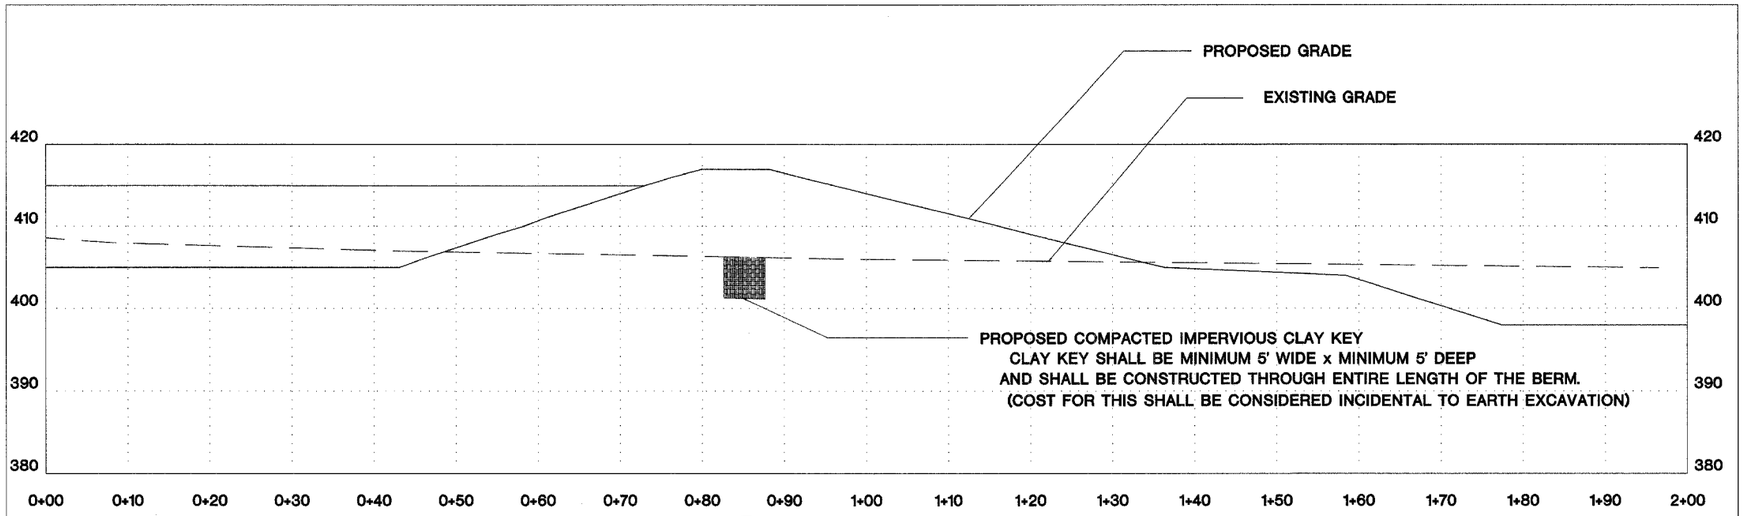

A/21 EARTH BERM KEY DETAIL

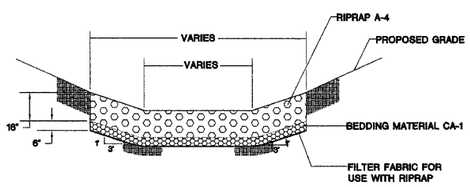

B/21 RIPRAP, A-4 DITCH DETAIL
NOT TO SCALE

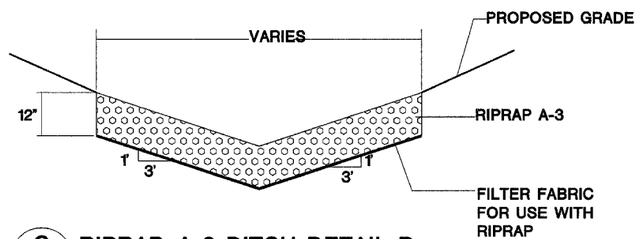

C/21 RIPRAP, A-3 DITCH DETAIL B
NOT TO SCALE

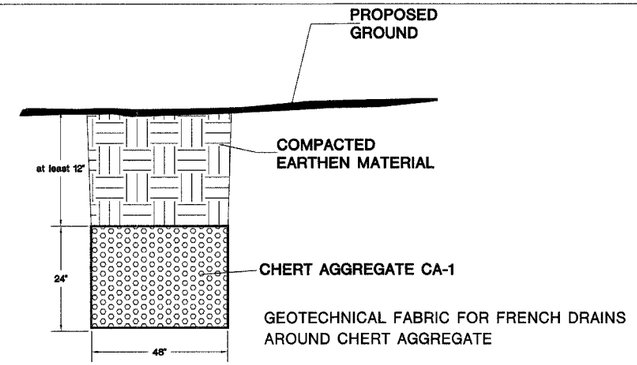

GEOTECHNICAL FABRIC FOR FRENCH DRAINS AROUND CHERT AGGREGATE

D/21 FRENCH DRAIN DETAIL
NOT TO SCALE

State of Illinois
Department of Natural Resources

Tab Simco Phase III
Reclamation Project
AML-GJkE-0611
Jackson County

Drawn By: Date:
Checked By:

Detail Sheet

Sheet
21 of 24