CONTRACT NO. 64583

F.A.P RTE.	SECTION	COUNTY	TOTAL SHEETS	SHEET NO.
567	34X-BR	DEKALB	90	90
STA. 143+00.00		TO STA. 143+25.00		
FED. ROAD DIST. NO.	ILLINOIS	FED. AID PROJECT		

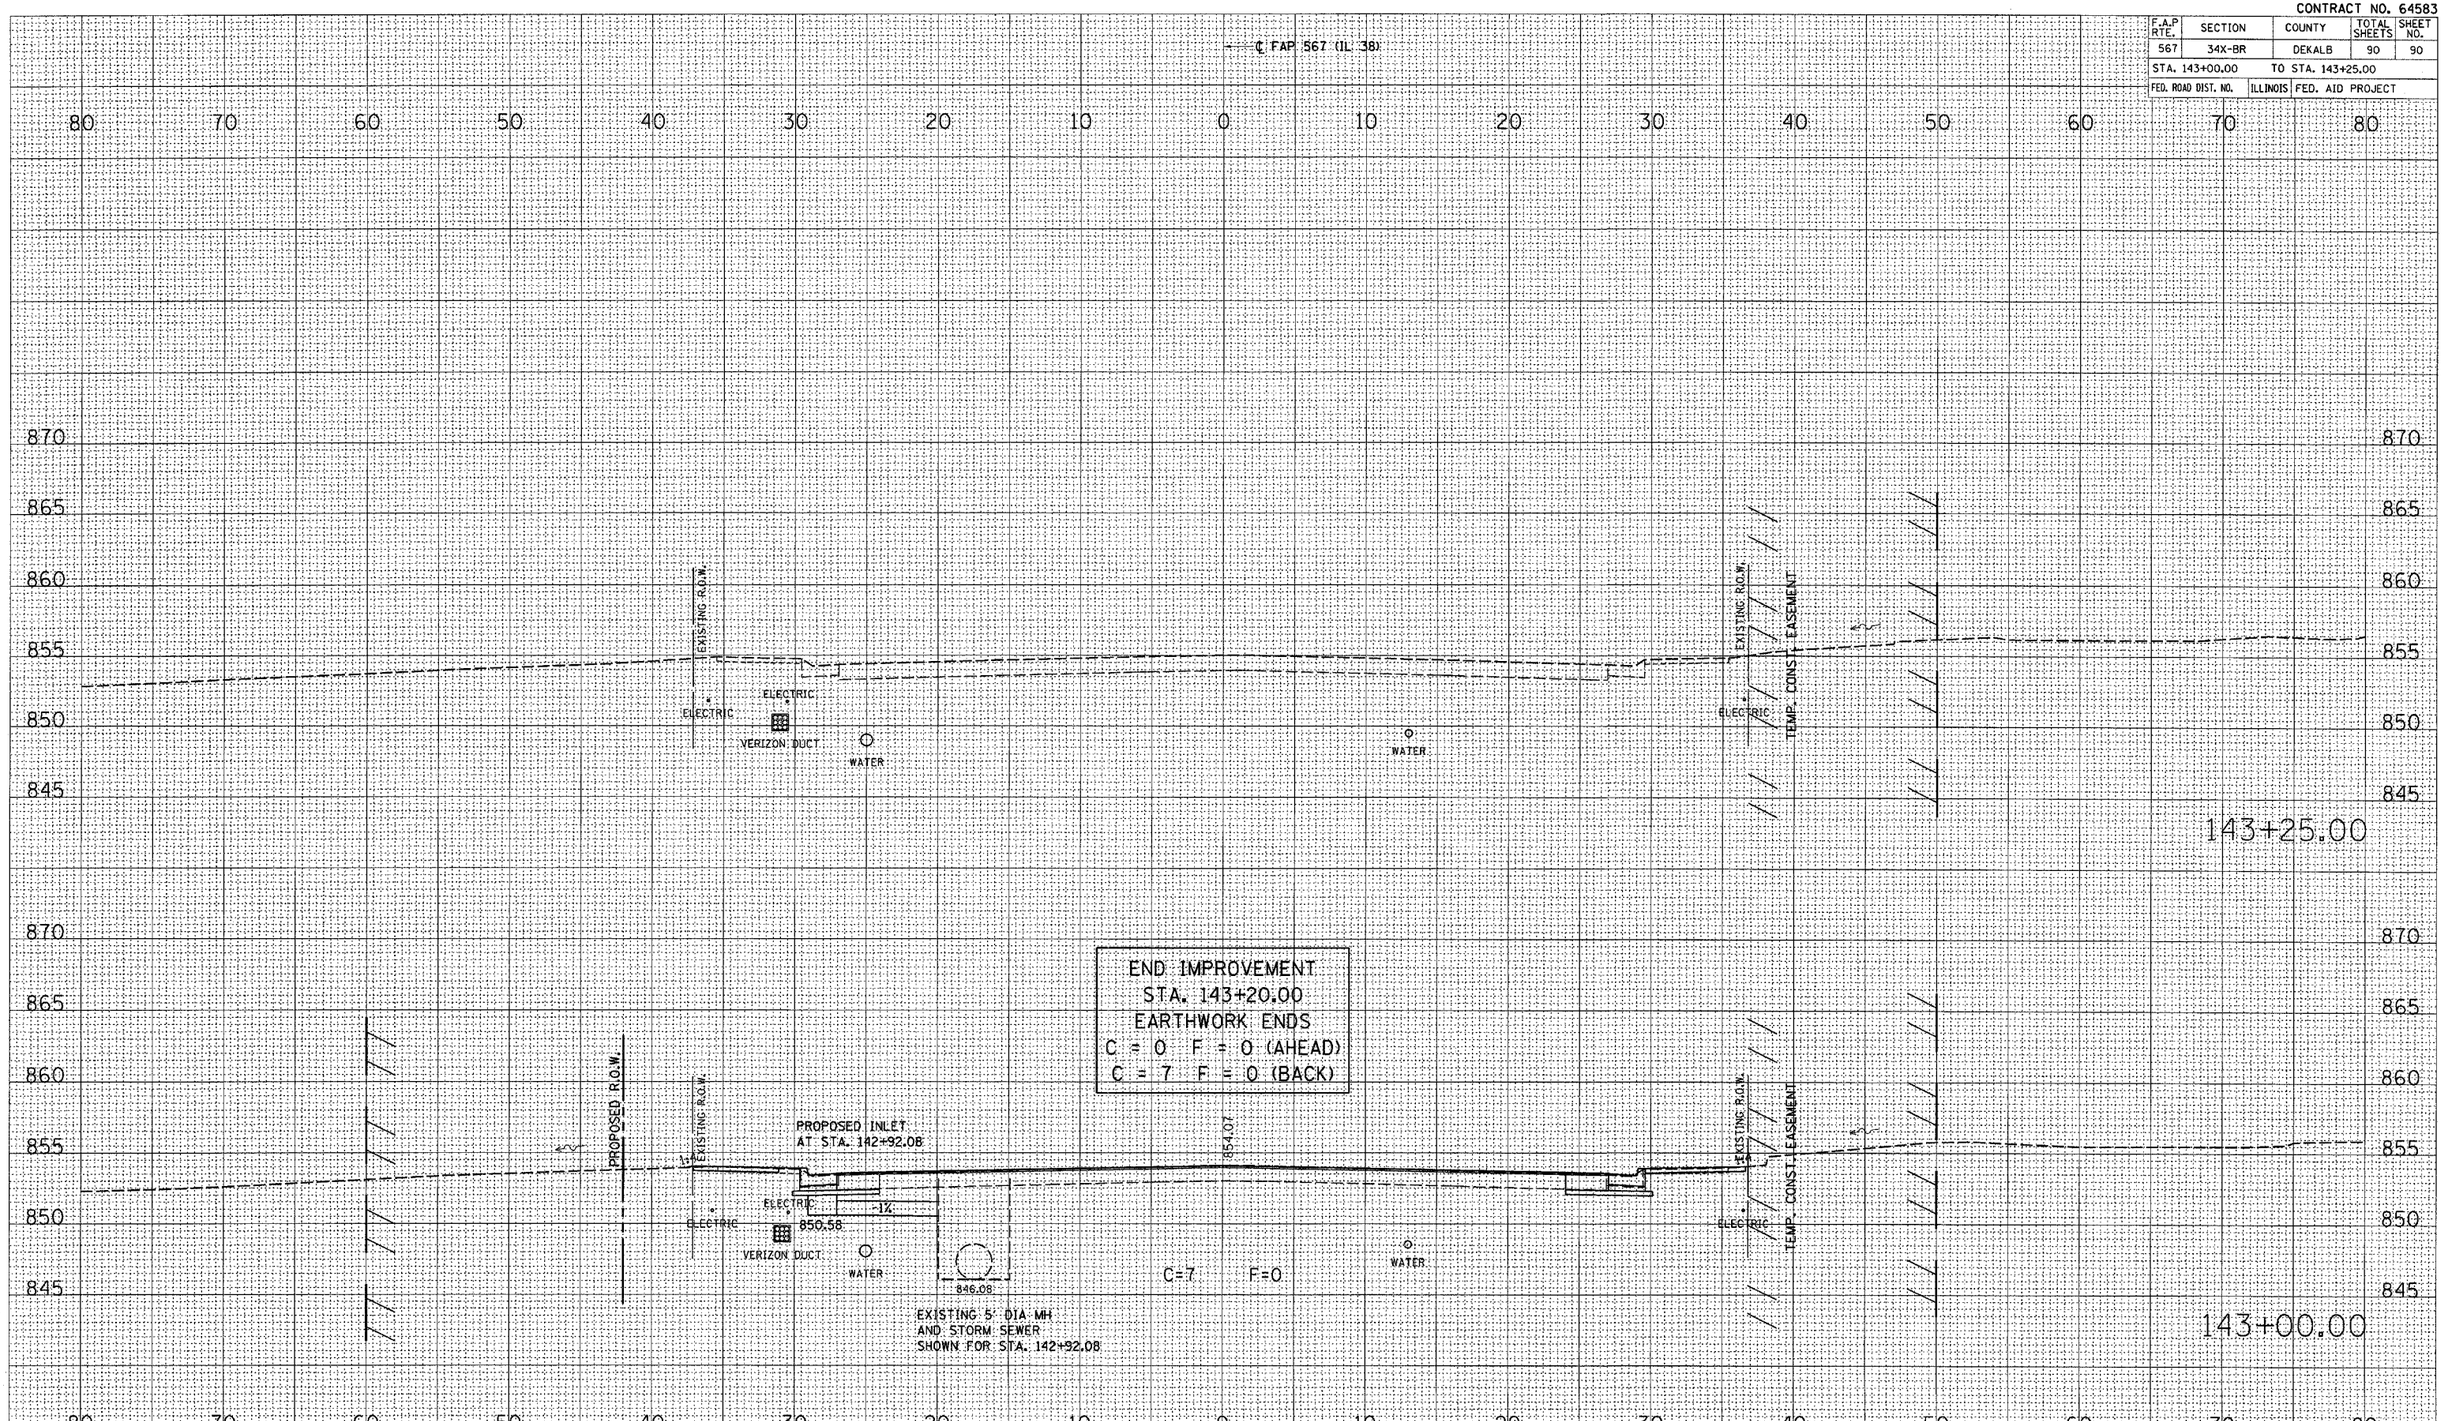

REVISION	DATE	BY
IDOT REVIEW	10/25/06	GSJ
IDOT REVISIONS	2/01/07	

GREENE & BRADFORD, INC.
OF SPRINGFIELD
CONSULTING ENGINEERS
DESIGN/CONSTRUCTION DRIVE
SPRINGFIELD, ILLINOIS 62704-1001
PROFESSIONAL DESIGN FIRM NO. 184-000279
PROFESSIONAL & STRUCTURAL ENGINEERING CORPORATION
(217) 793-5844, (217) 793-9227 (FILE-MAIL) - cecs@greenebradford.com

COMPUTER FILE NO. D10800XMS1
PROJECT 05198
10/25/06-GSJ

CROSS SECTIONS – MAINLINE

FINAL SURVEY | NOTE BOOK NO. | SURVEYED | PLOTTED | TEMPLATE | AREAS | AREAS CHECKED | BY | DATE

ORIGINAL SURVEY | NOTE BOOK NO. | SURVEYED | PLOTTED | TEMPLATE | AREAS | AREAS CHECKED | BY | DATE

PLOT DATE = 2/2/2007
FILE NAME = $FILEL$
PLOT SCALE = $SCALE$
REFERENCE = REF
OPERATOR = $USER$