CONTRACT NO. 64800

F.A.P RTE.	SECTION	COUNTY	TOTAL SHEETS	SHEET NO.
303	130BR-4	BOONE	147	85
STA. 432+50.0000	TO STA. 434+00.0000			
FED. ROAD DIST. NO.	ILLINOIS	FED. AID PROJECT		

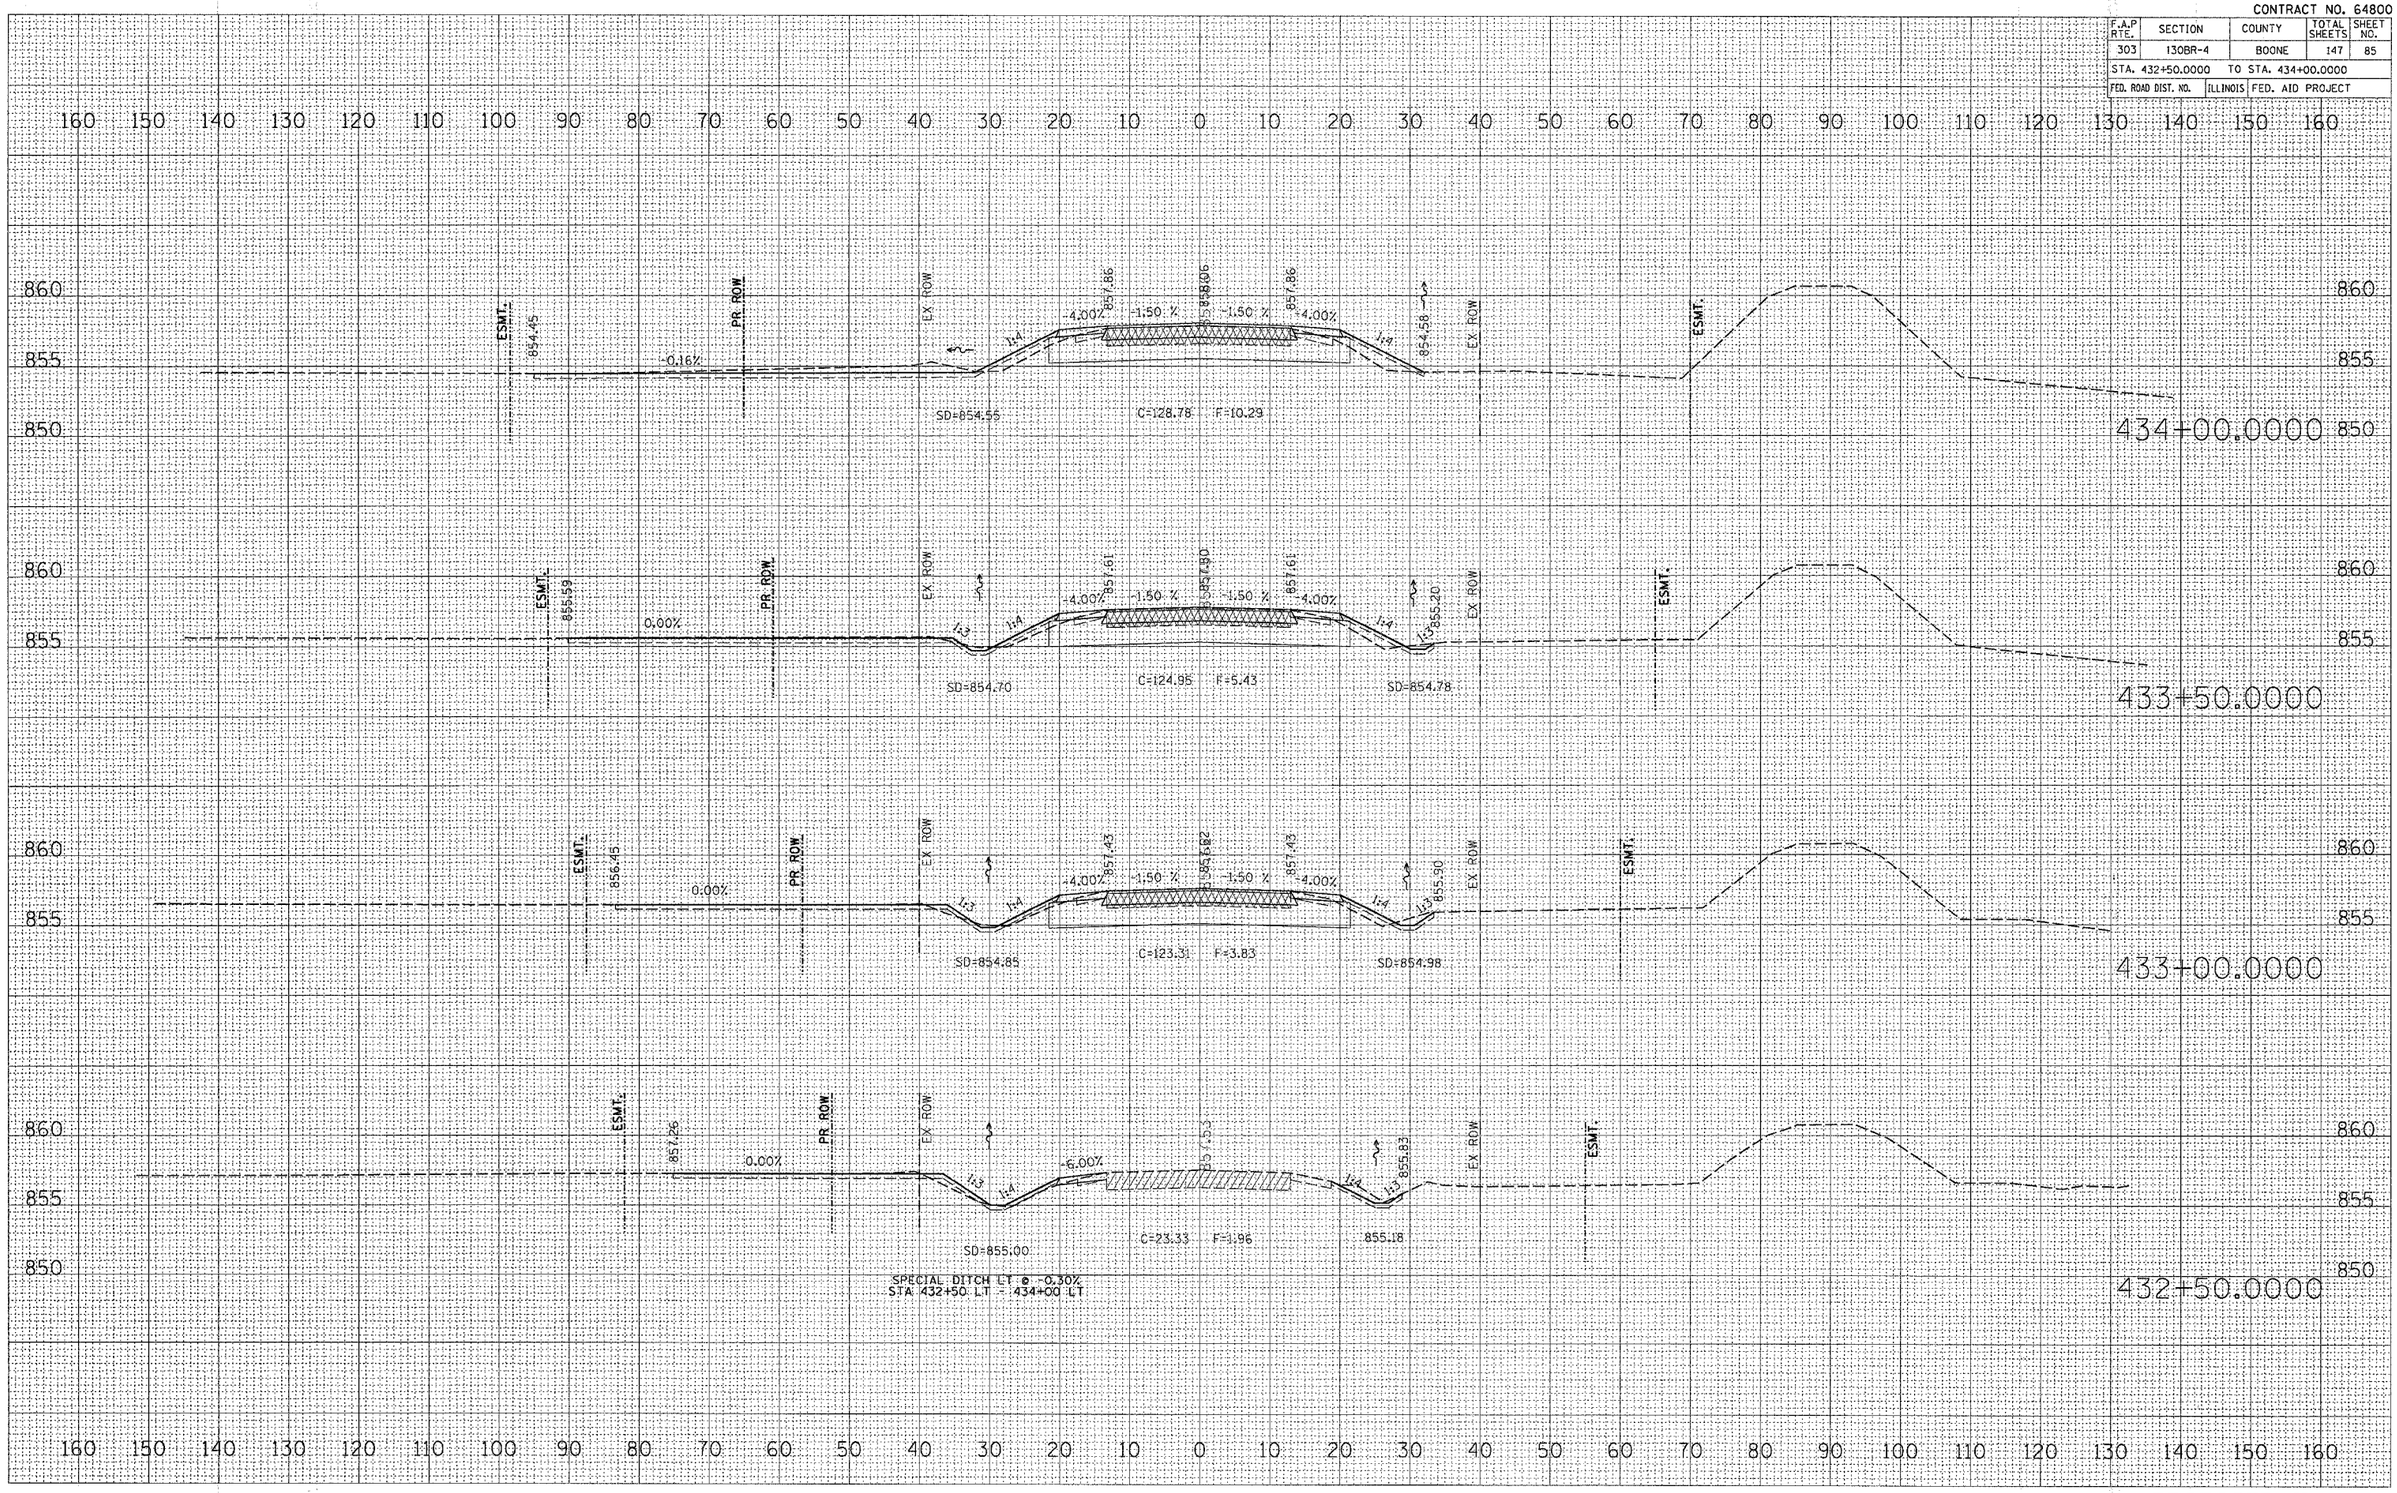

FINAL SURVEY	NOTE BOOK	NO.	SURVEYED	PLOTTED	TOPO. AE	AREAS	AREAS CHECKED	BY	DATE
ORIGINAL SURVEY	NOTE BOOK	NO.	SURVEYED	PLOTTED	TOPO. AE	AREAS	AREAS CHECKED	BY	DATE

PLOT DATE = Fri Feb 23 09:58:49 2007
FILE NAME = f:\projects\work\64800\mrp\truck
PLOT SCALE = 10.0000 ' / IN.
USER NAME = dtziarso

PROPOSED IL 173