CONTRACT NO. 64800

F.A.P RTE.	SECTION	COUNTY	TOTAL SHEETS	SHEET NO.
303	130BR-4	BOONE	147	94
STA. 446+50.0000 TO STA. 448+00.0000				
FED. ROAD DIST. NO.	ILLINOIS	FED. AID PROJECT		

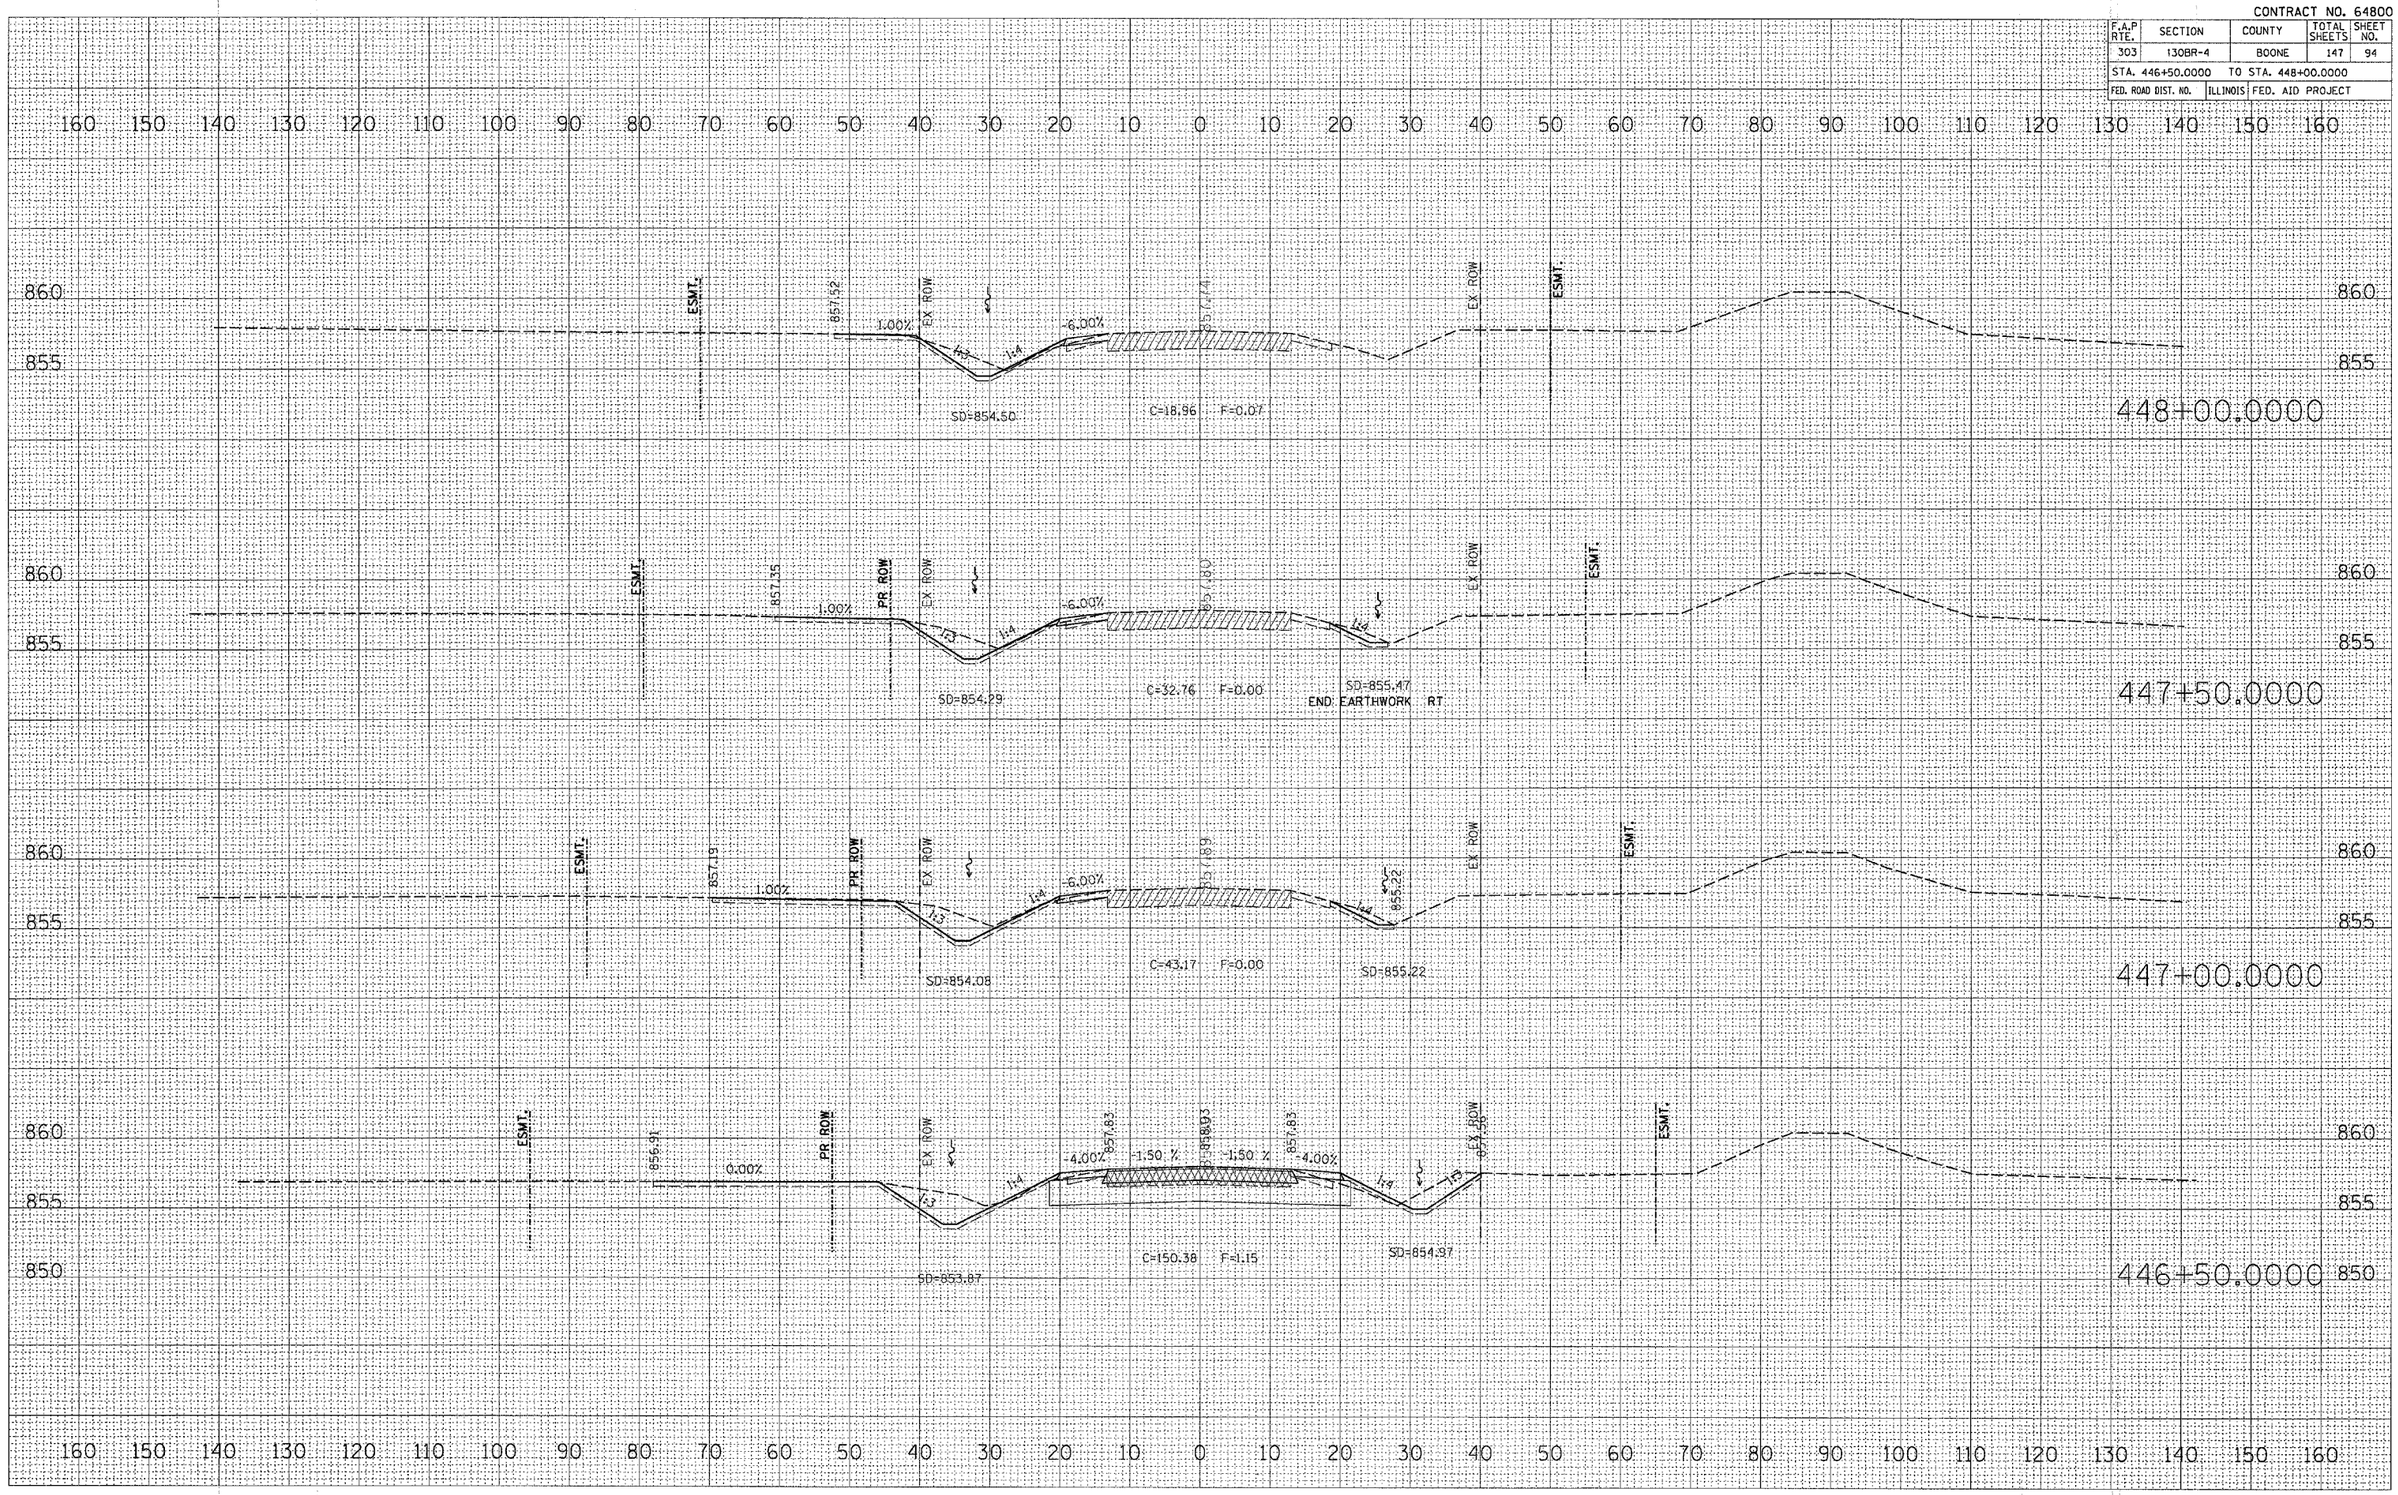

PROPOSED IL 173

FINAL SURVEY		BY	DATE
NOTE BOOK	SURVEYED		
	PLOTTED		
	TEMPLATE		
	AREAS		
	AREAS CHECKED		
NO.			

ORIGINAL SURVEY		BY	DATE
NOTE BOOK	SURVEYED		
	PLOTTED		
	TEMPLATE		
	AREAS		
	AREAS CHECKED		
NO.			

PLOT DATE = Fri Feb 23 09:58:52 2007
FILE NAME = c:\pwworking\dot\d0130brnu\d2130brnu02.dgn
PLOT SCALE = 10.0000 ' / IN.
USER NAME = dislerma