CONTRACT NO. 64800

F.A.P RTE.	SECTION	COUNTY	TOTAL SHEETS	SHEET NO.
303	130BR-4	BOONE	147	103
STA. 112+00.0000	TO STA. 113+50.0000			
FED. ROAD DIST. NO.	ILLINOIS	FED. AID PROJECT		

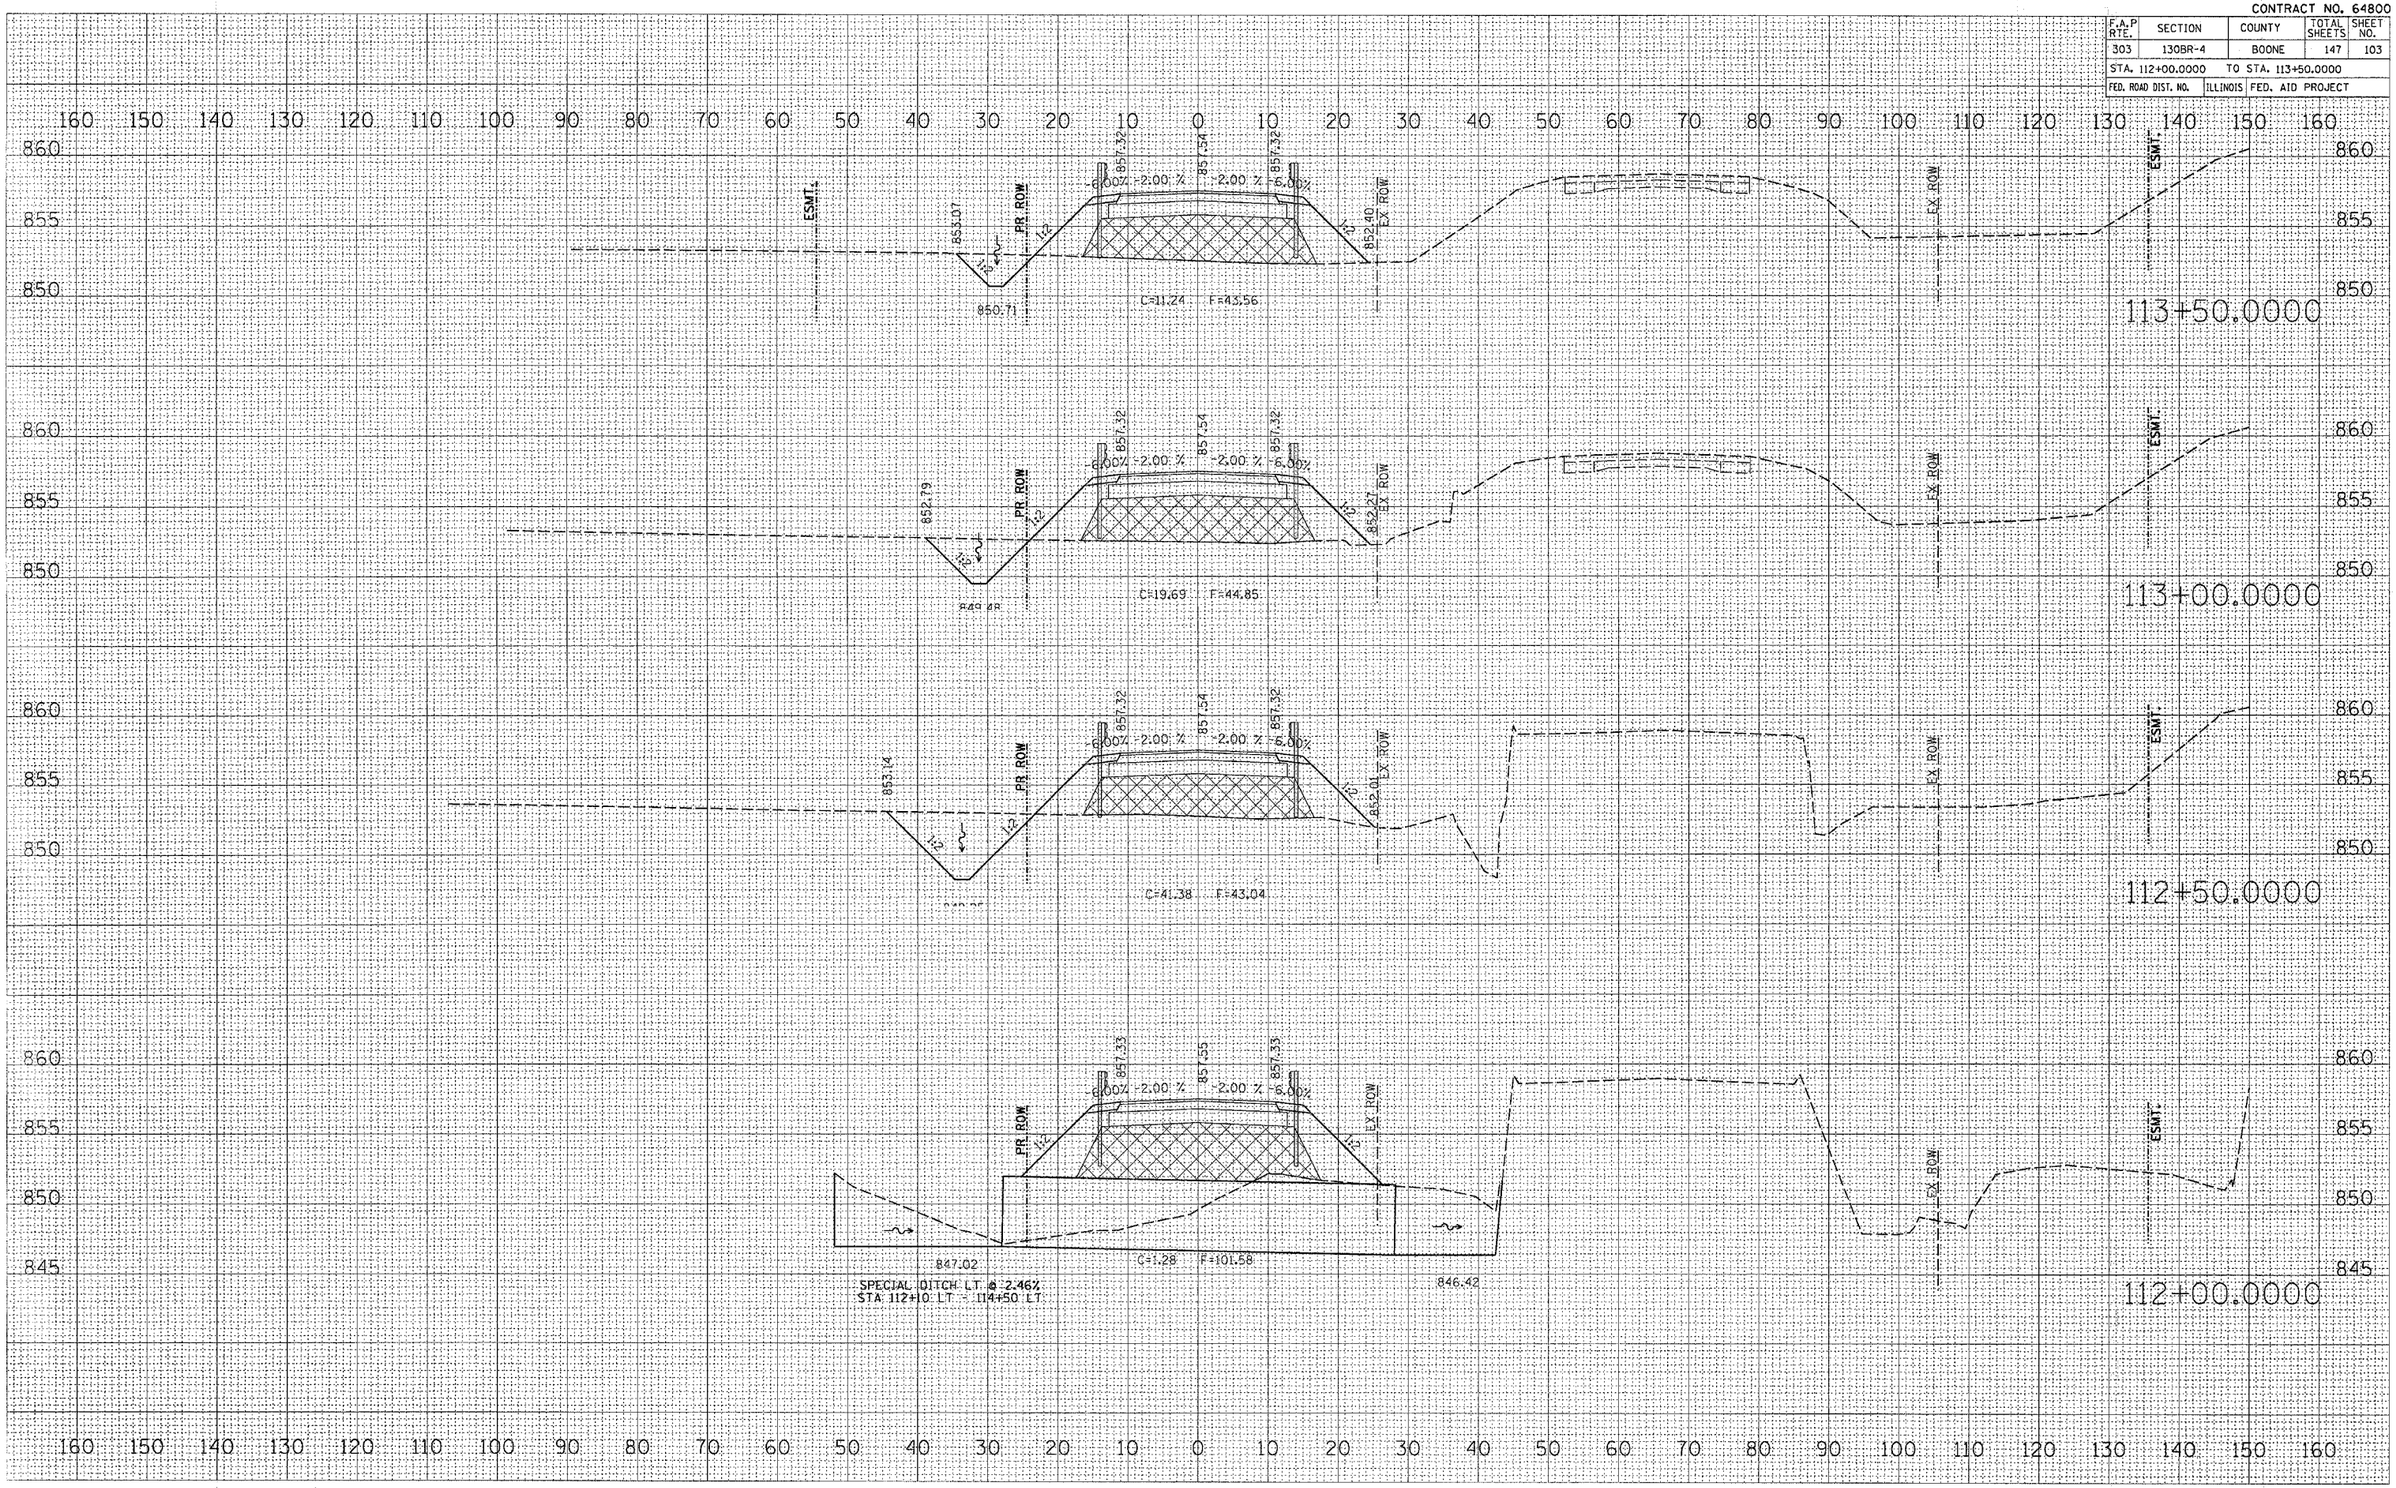

PROPOSED RUNAROUND STAGE I

FINAL SURVEY — SURVEYED — PLOTTED — TEMPLATE — NOTE BOOK — AREAS CHECKED — BY — DATE — NO.

ORIGINAL SURVEY — SURVEYED — PLOTTED — TEMPLATE — AREAS — AREAS CHECKED — BY — DATE — NO.

PLOT DATE = Fri Feb 23 09:59:01 2007
PLOT NAME = c:\projects\boone\303br4\130br4rdsht2.dgn
PLOT SCALE = 10.0000 ' / IN.
USER NAME = dattersa