CONTRACT NO. 64800

F.A.P RTE.	SECTION	COUNTY	TOTAL SHEETS	SHEET NO.
303	130BR-4	BOONE	147	109

STA. 431+50.0000 TO STA. 432+50.0000

FED. ROAD DIST. NO. | ILLINOIS | FED. AID PROJECT

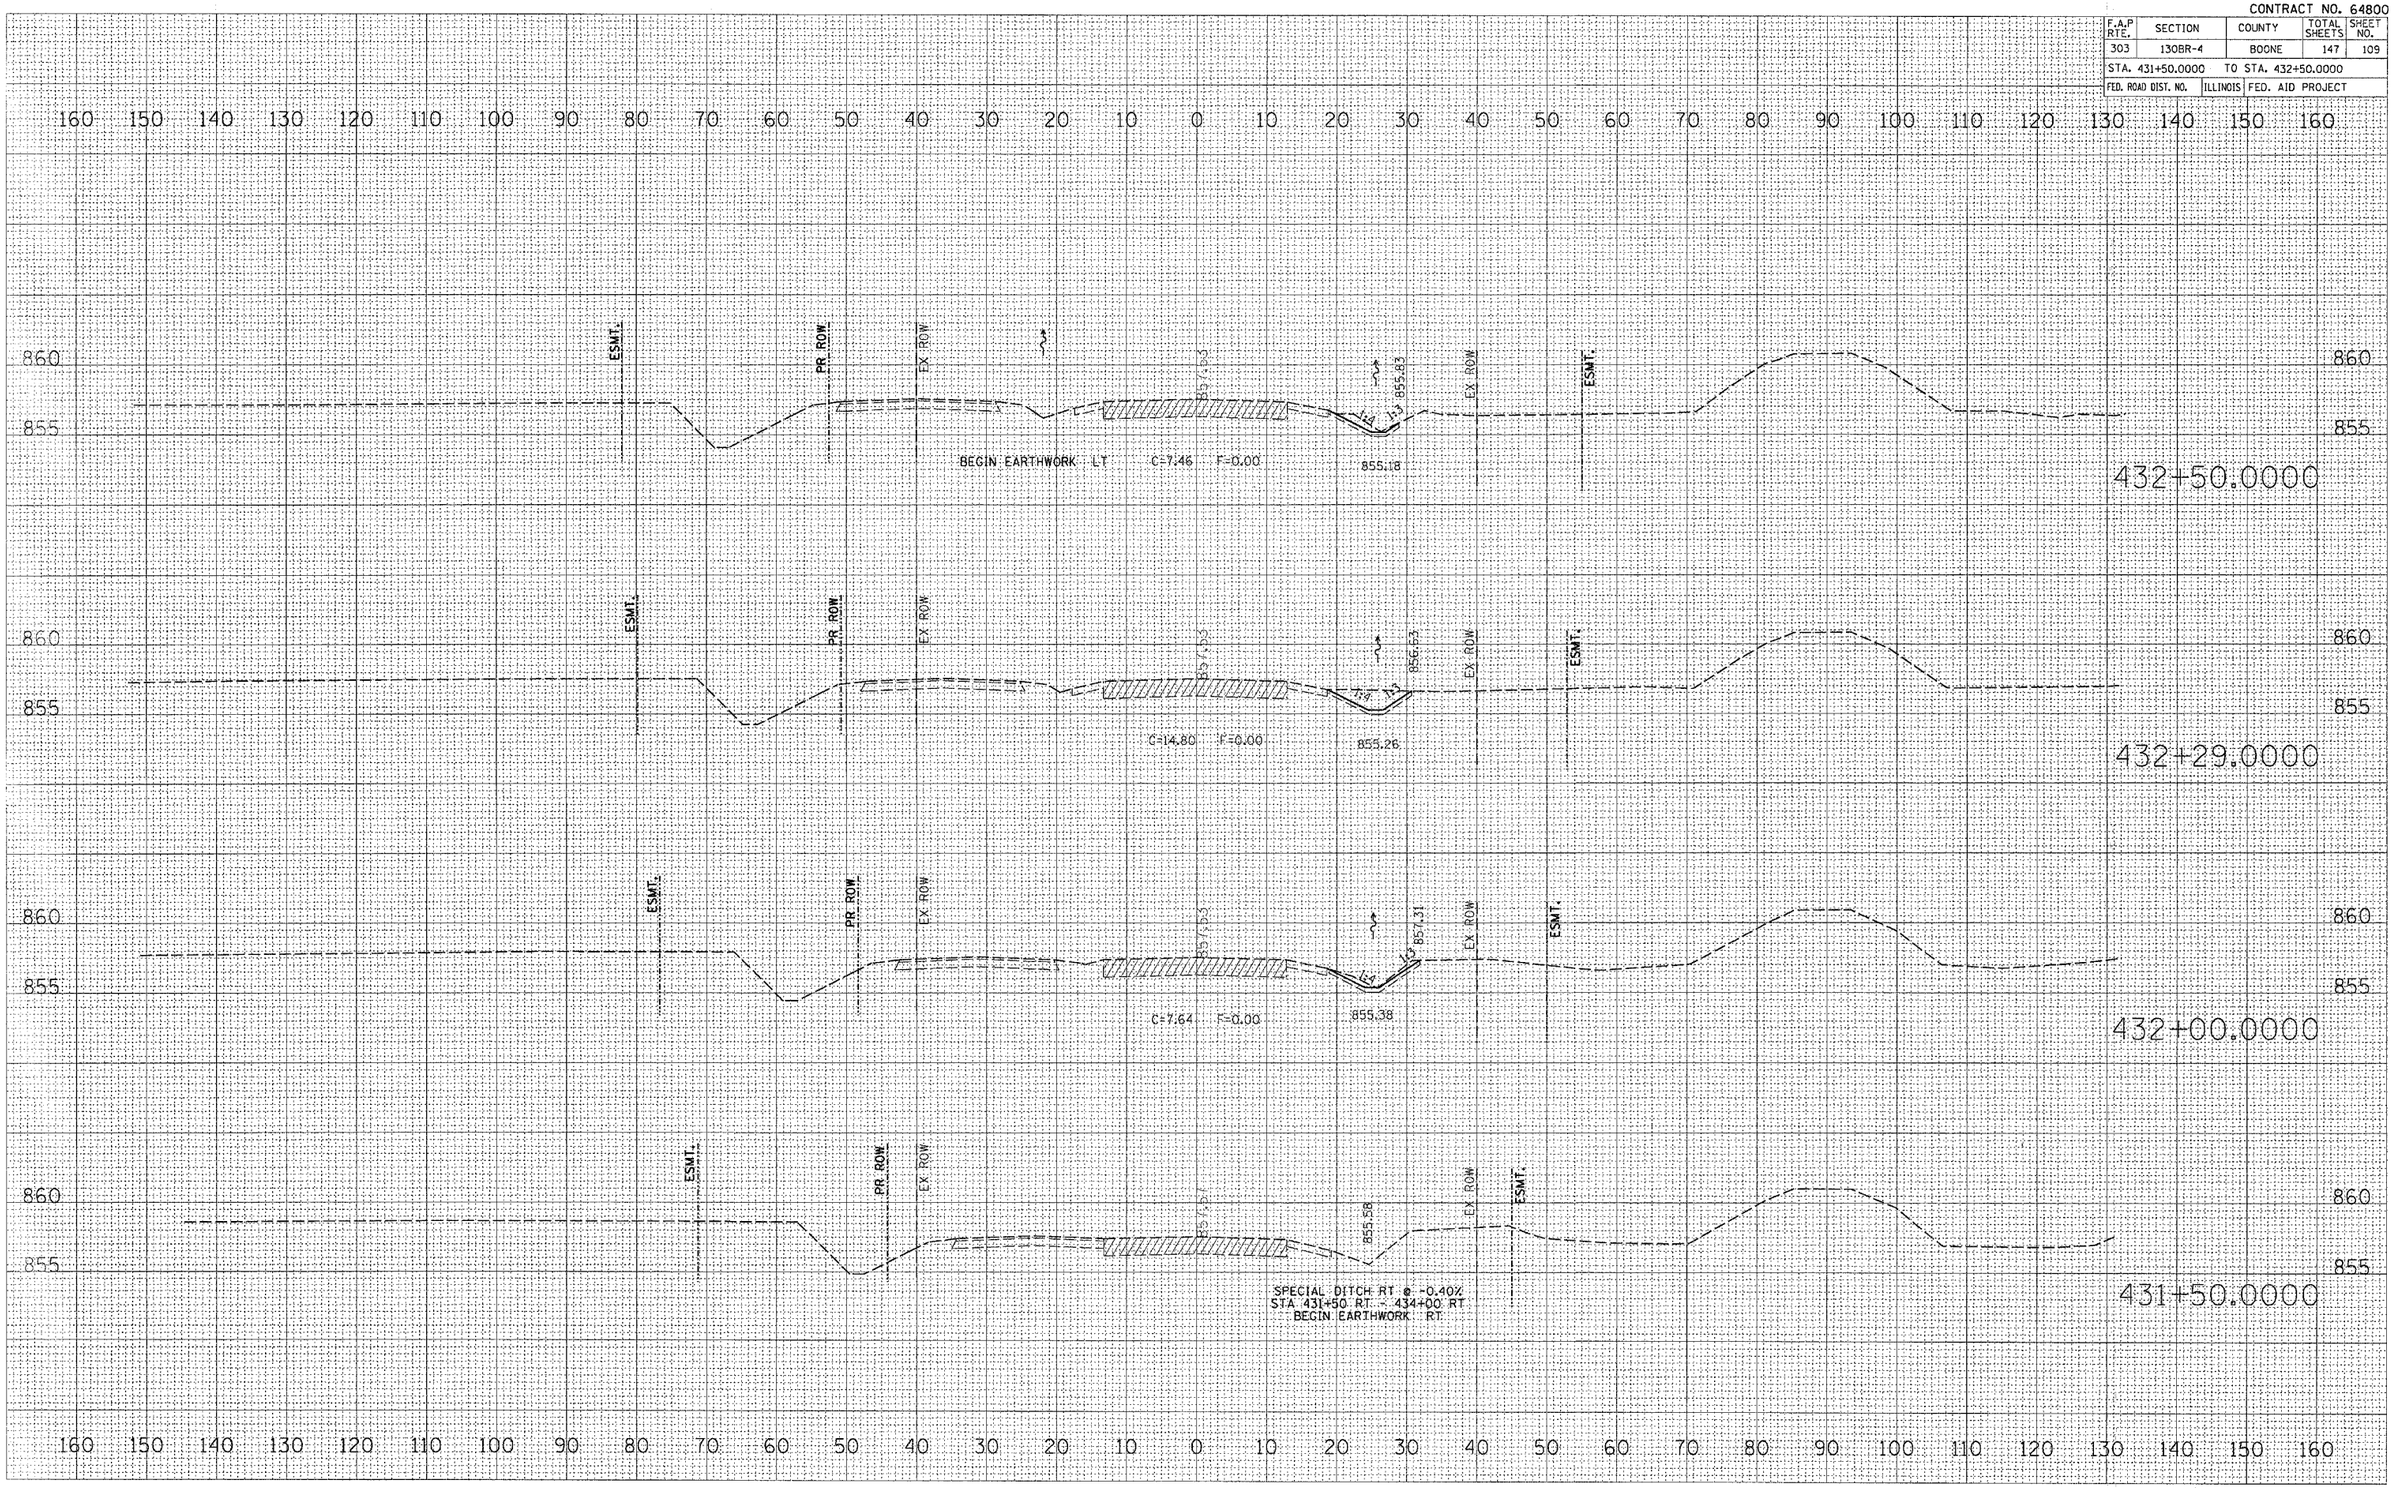

FINAL SURVEY | NOTE BOOK NO. | SURVEYED | PLOTTED | TEMPLATE | AREAS | AREAS CHECKED | BY | DATE

ORIGINAL SURVEY | NOTE BOOK NO. | SURVEYED | PLOTTED | TEMPLATE | AREAS | AREAS CHECKED | BY | DATE

PLOT DATE = Fri Feb 23 09:59:10 2007
FILE NAME = c:\projects\view\p203002\d03002\d03002.dgn
PLOT SCALE = 10.0000 / IN.
USER NAME = ditzlerss

PROPOSED IL 173 STAGE II