CONTRACT NO. 64800

F.A.P RTE.	SECTION	COUNTY	TOTAL SHEETS	SHEET NO.
303	130BR-4	BOONE	147	112
STA. 436+50.0000	TO STA. 437+50.0000			
FED. ROAD DIST. NO.	ILLINOIS	FED. AID PROJECT		

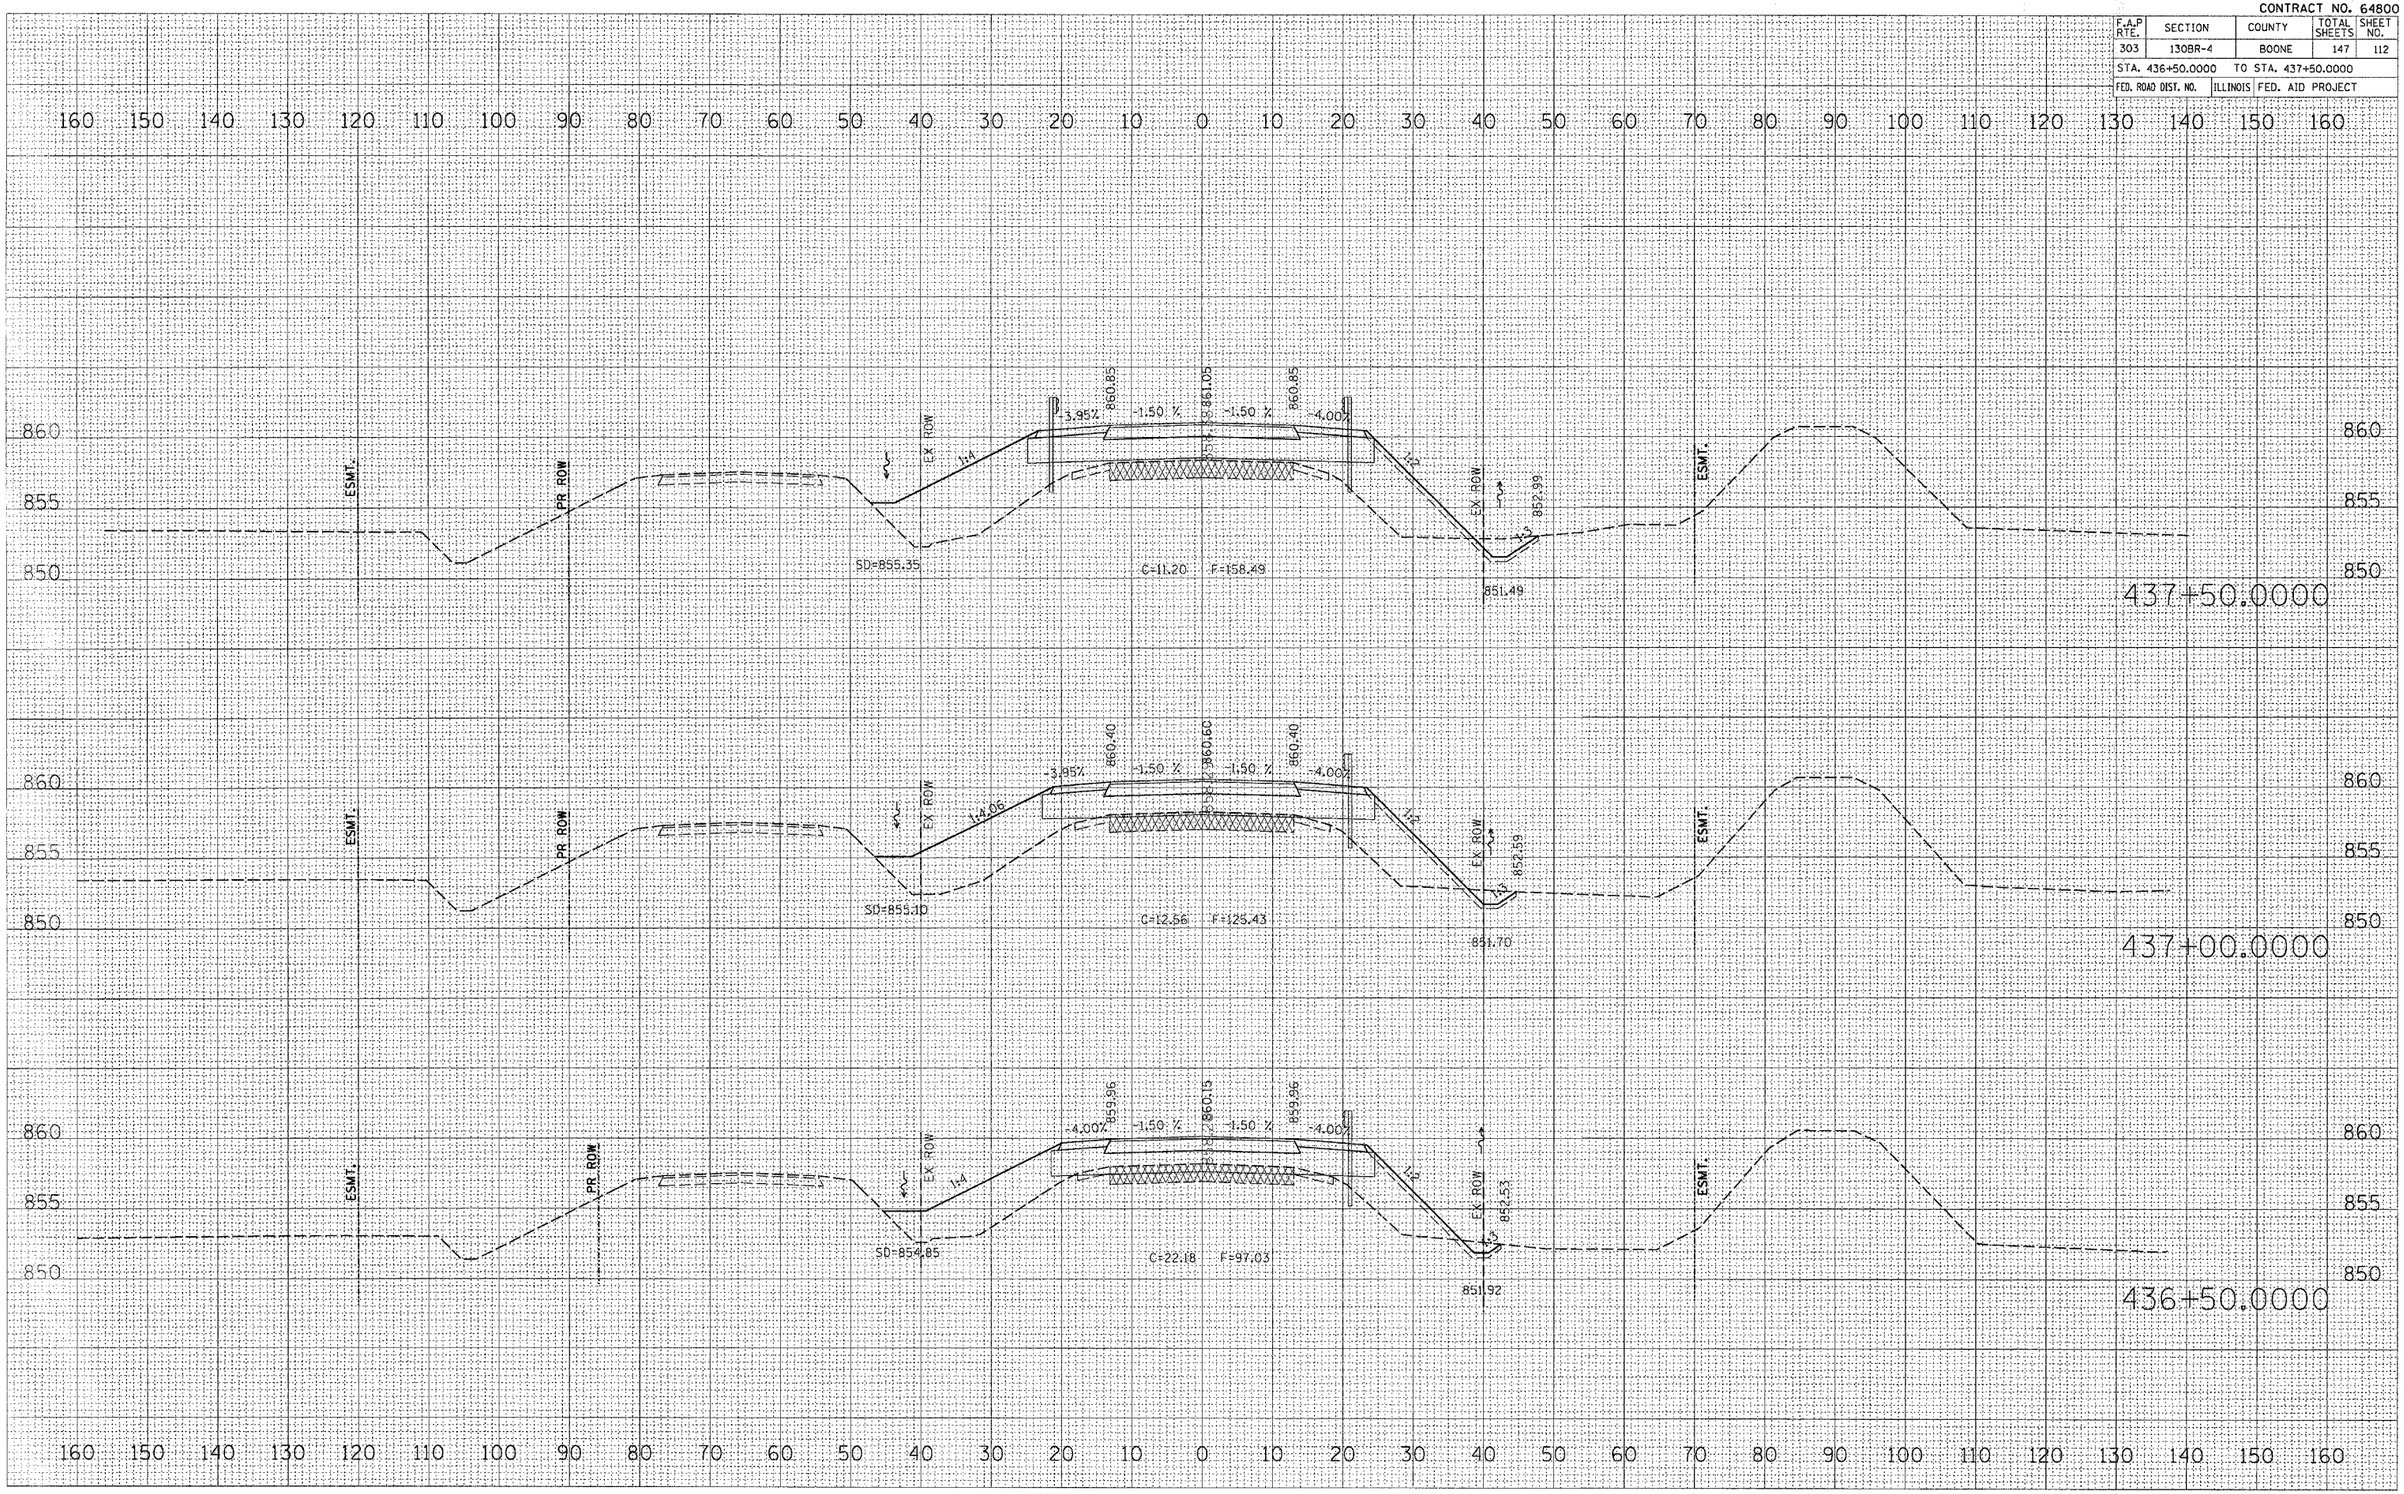

FINAL SURVEY		BY	DATE
	SURVEYED		
	PLOTTED		
NOTE BOOK	TOPO AREAS		
	AREAS		
NO.	AREAS CHECKED		

ORIGINAL SURVEY		BY	DATE
	SURVEYED		
	PLOTTED		
NOTE BOOK	TOPO AREAS		
	AREAS		
NO.	AREAS CHECKED		

PLOT DATE = Fri Feb 23 09:09:11 2007
FILE NAME = c:\projects\rma\b2283802\d3382x45pck.dgn
PLOT SCALE = 10.0000 ' / IN.
USER NAME = dstevens

PROPOSED IL 173 STAGE II