CONTRACT NO. 64800

| F.A.P RTE. | SECTION | COUNTY | TOTAL SHEETS | SHEET NO. |
|---|---|---|---|---|
| 303 | 130BR-4 | BOONE | 147 | 120 |
| STA. 449+50.0000 | | TO STA. 450+50.0000 | | |
| FED. ROAD DIST. NO. | ILLINOIS | FED. AID PROJECT | | |

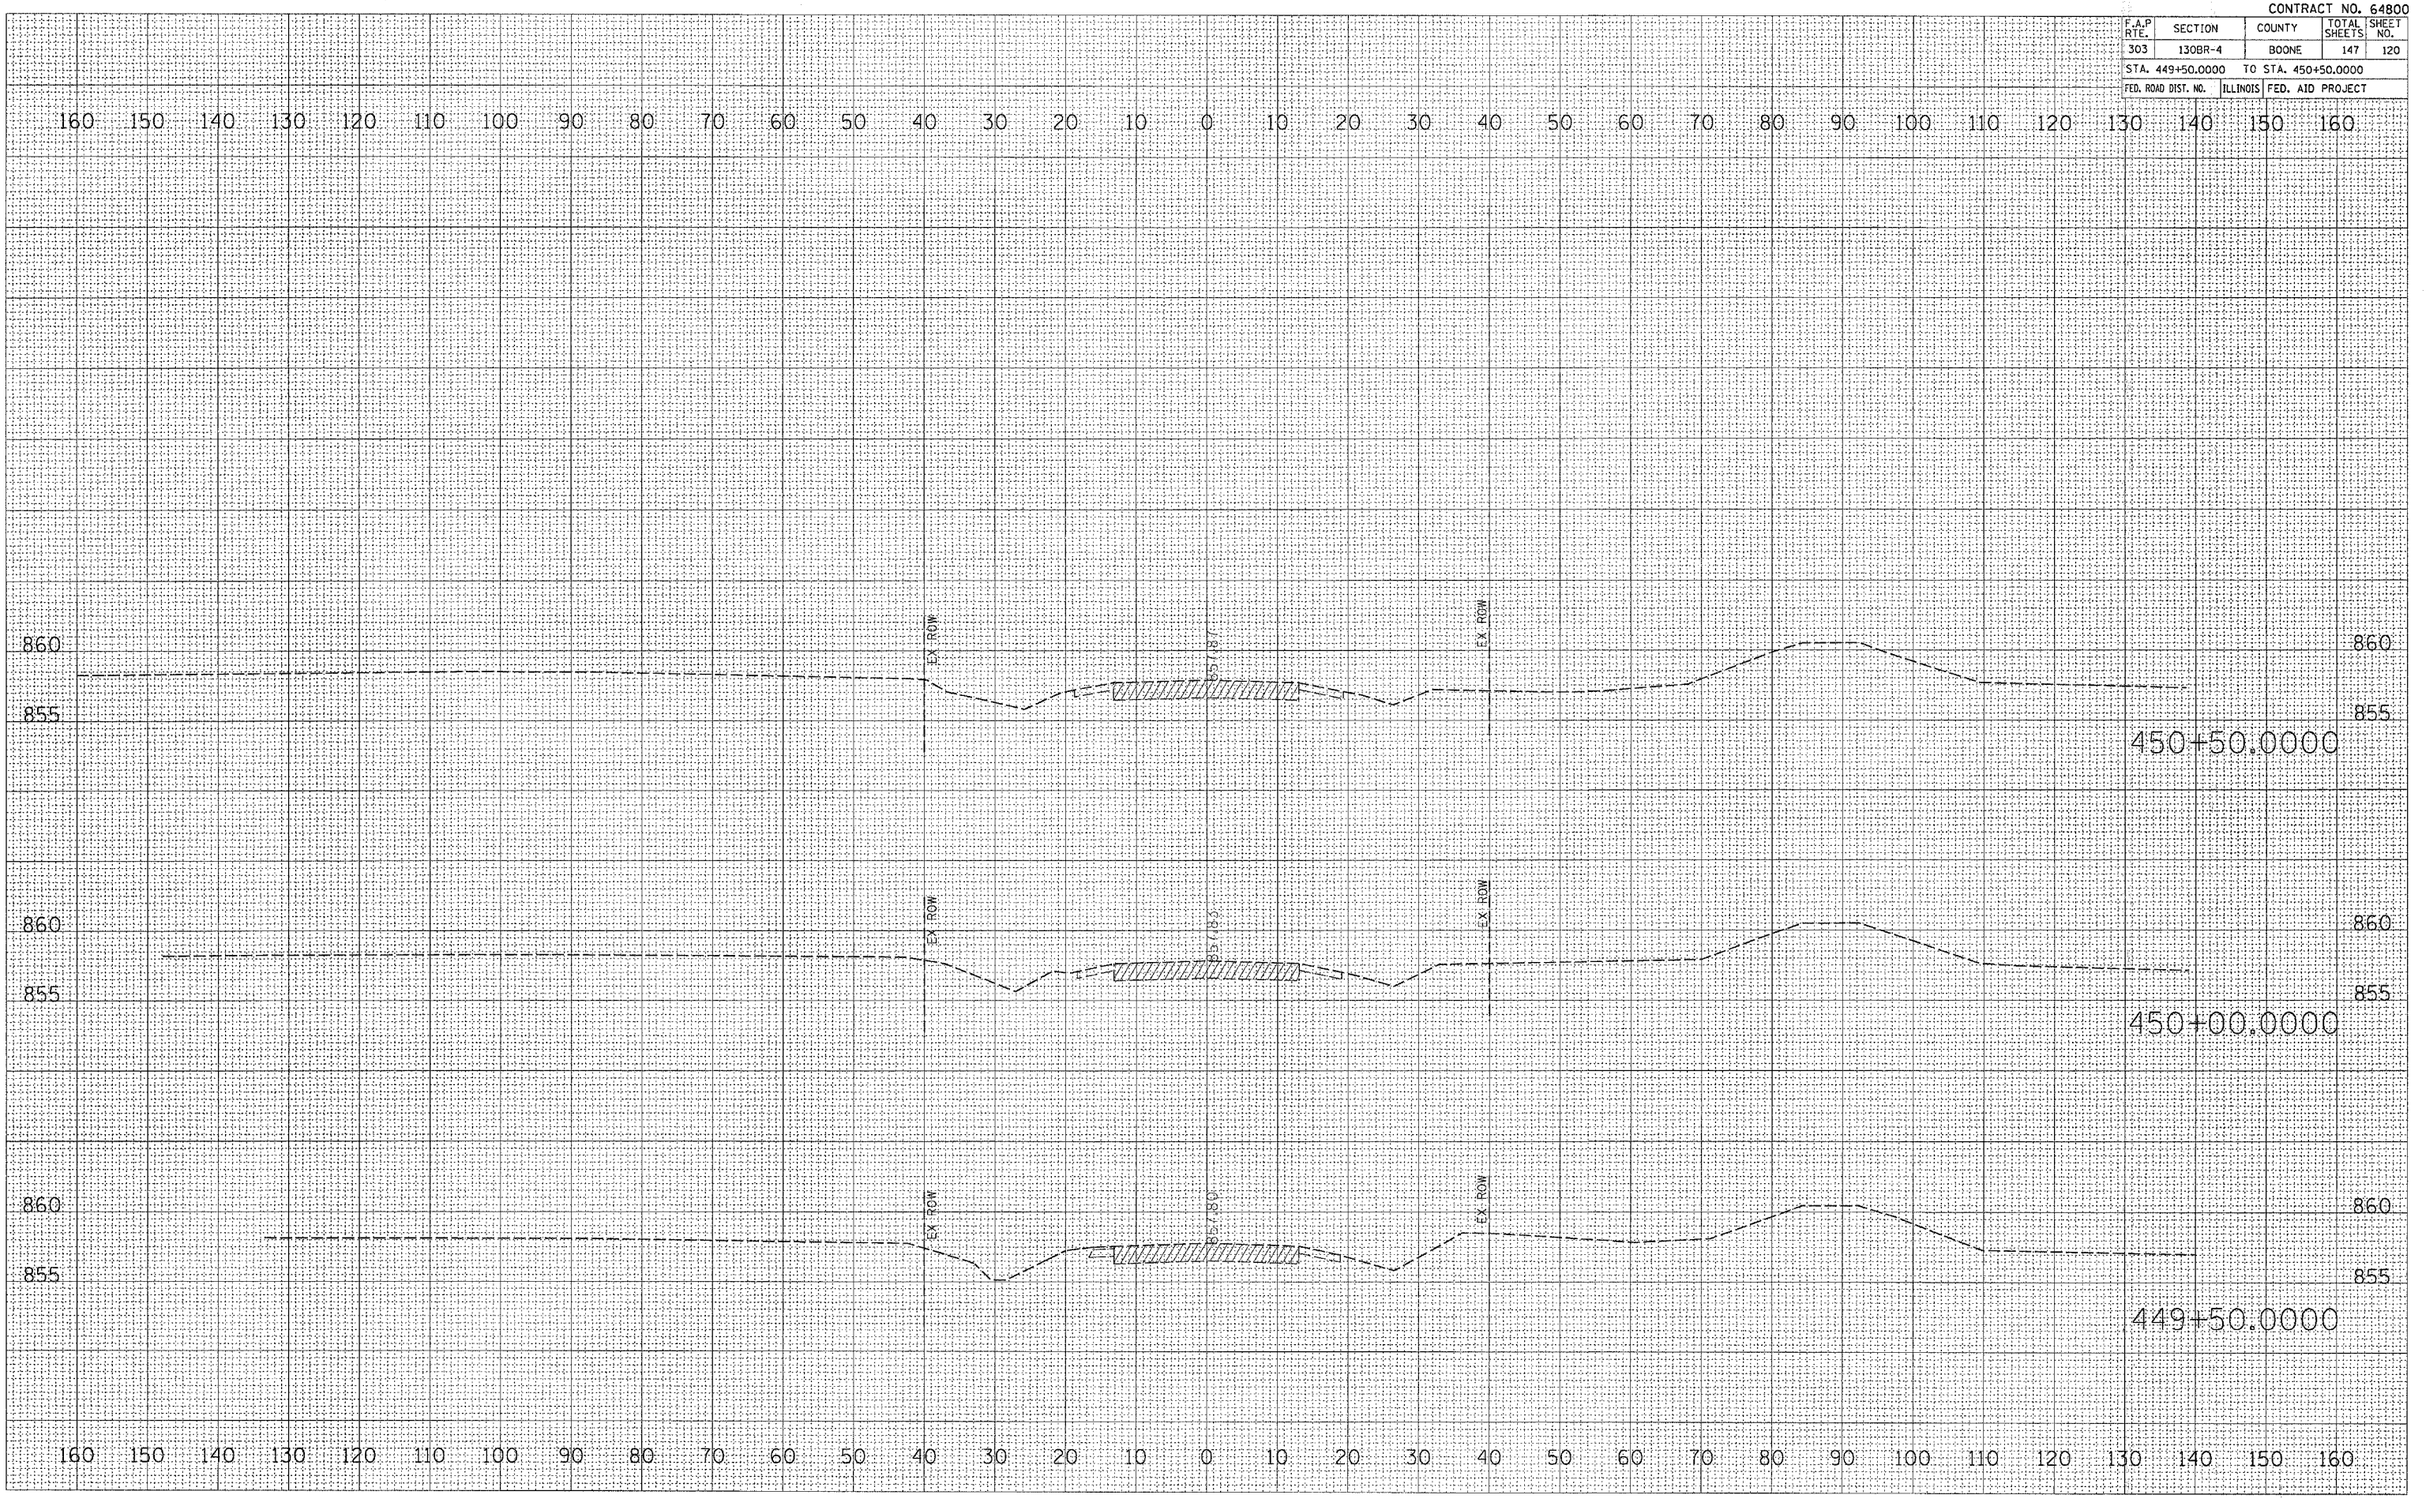


**PROPOSED IL 173 STAGE II**

| FINAL SURVEY | SURVEYED | BY | DATE |
|---|---|---|---|
| | PLOTTED | | |
| NOTE BOOK | TEMPLATE | | |
| NO. | AREAS CHECKED | | |

| ORIGINAL SURVEY | SURVEYED | BY | DATE |
|---|---|---|---|
| | PLOTTED | | |
| NOTE BOOK | TEMPLATE | | |
| NO. | AREAS CHECKED | | |

PLOT DATE = Fri Dec 15 07:35:27 2006
FILE NAME = c:\Projects\b203802\d03802xstg2.dgn
PLOT SCALE = 10.2000 ' / IN.
USER NAME = dlilleva