CONTRACT NO. 64800

F.A.P RTE.	SECTION	COUNTY	TOTAL SHEETS	SHEET NO.
303	130BR-4	BOONE	147	121
STA. 429+00.0000	TO STA. 430+50.0000			
FED. ROAD DIST. NO.	ILLINOIS	FED. AID PROJECT		

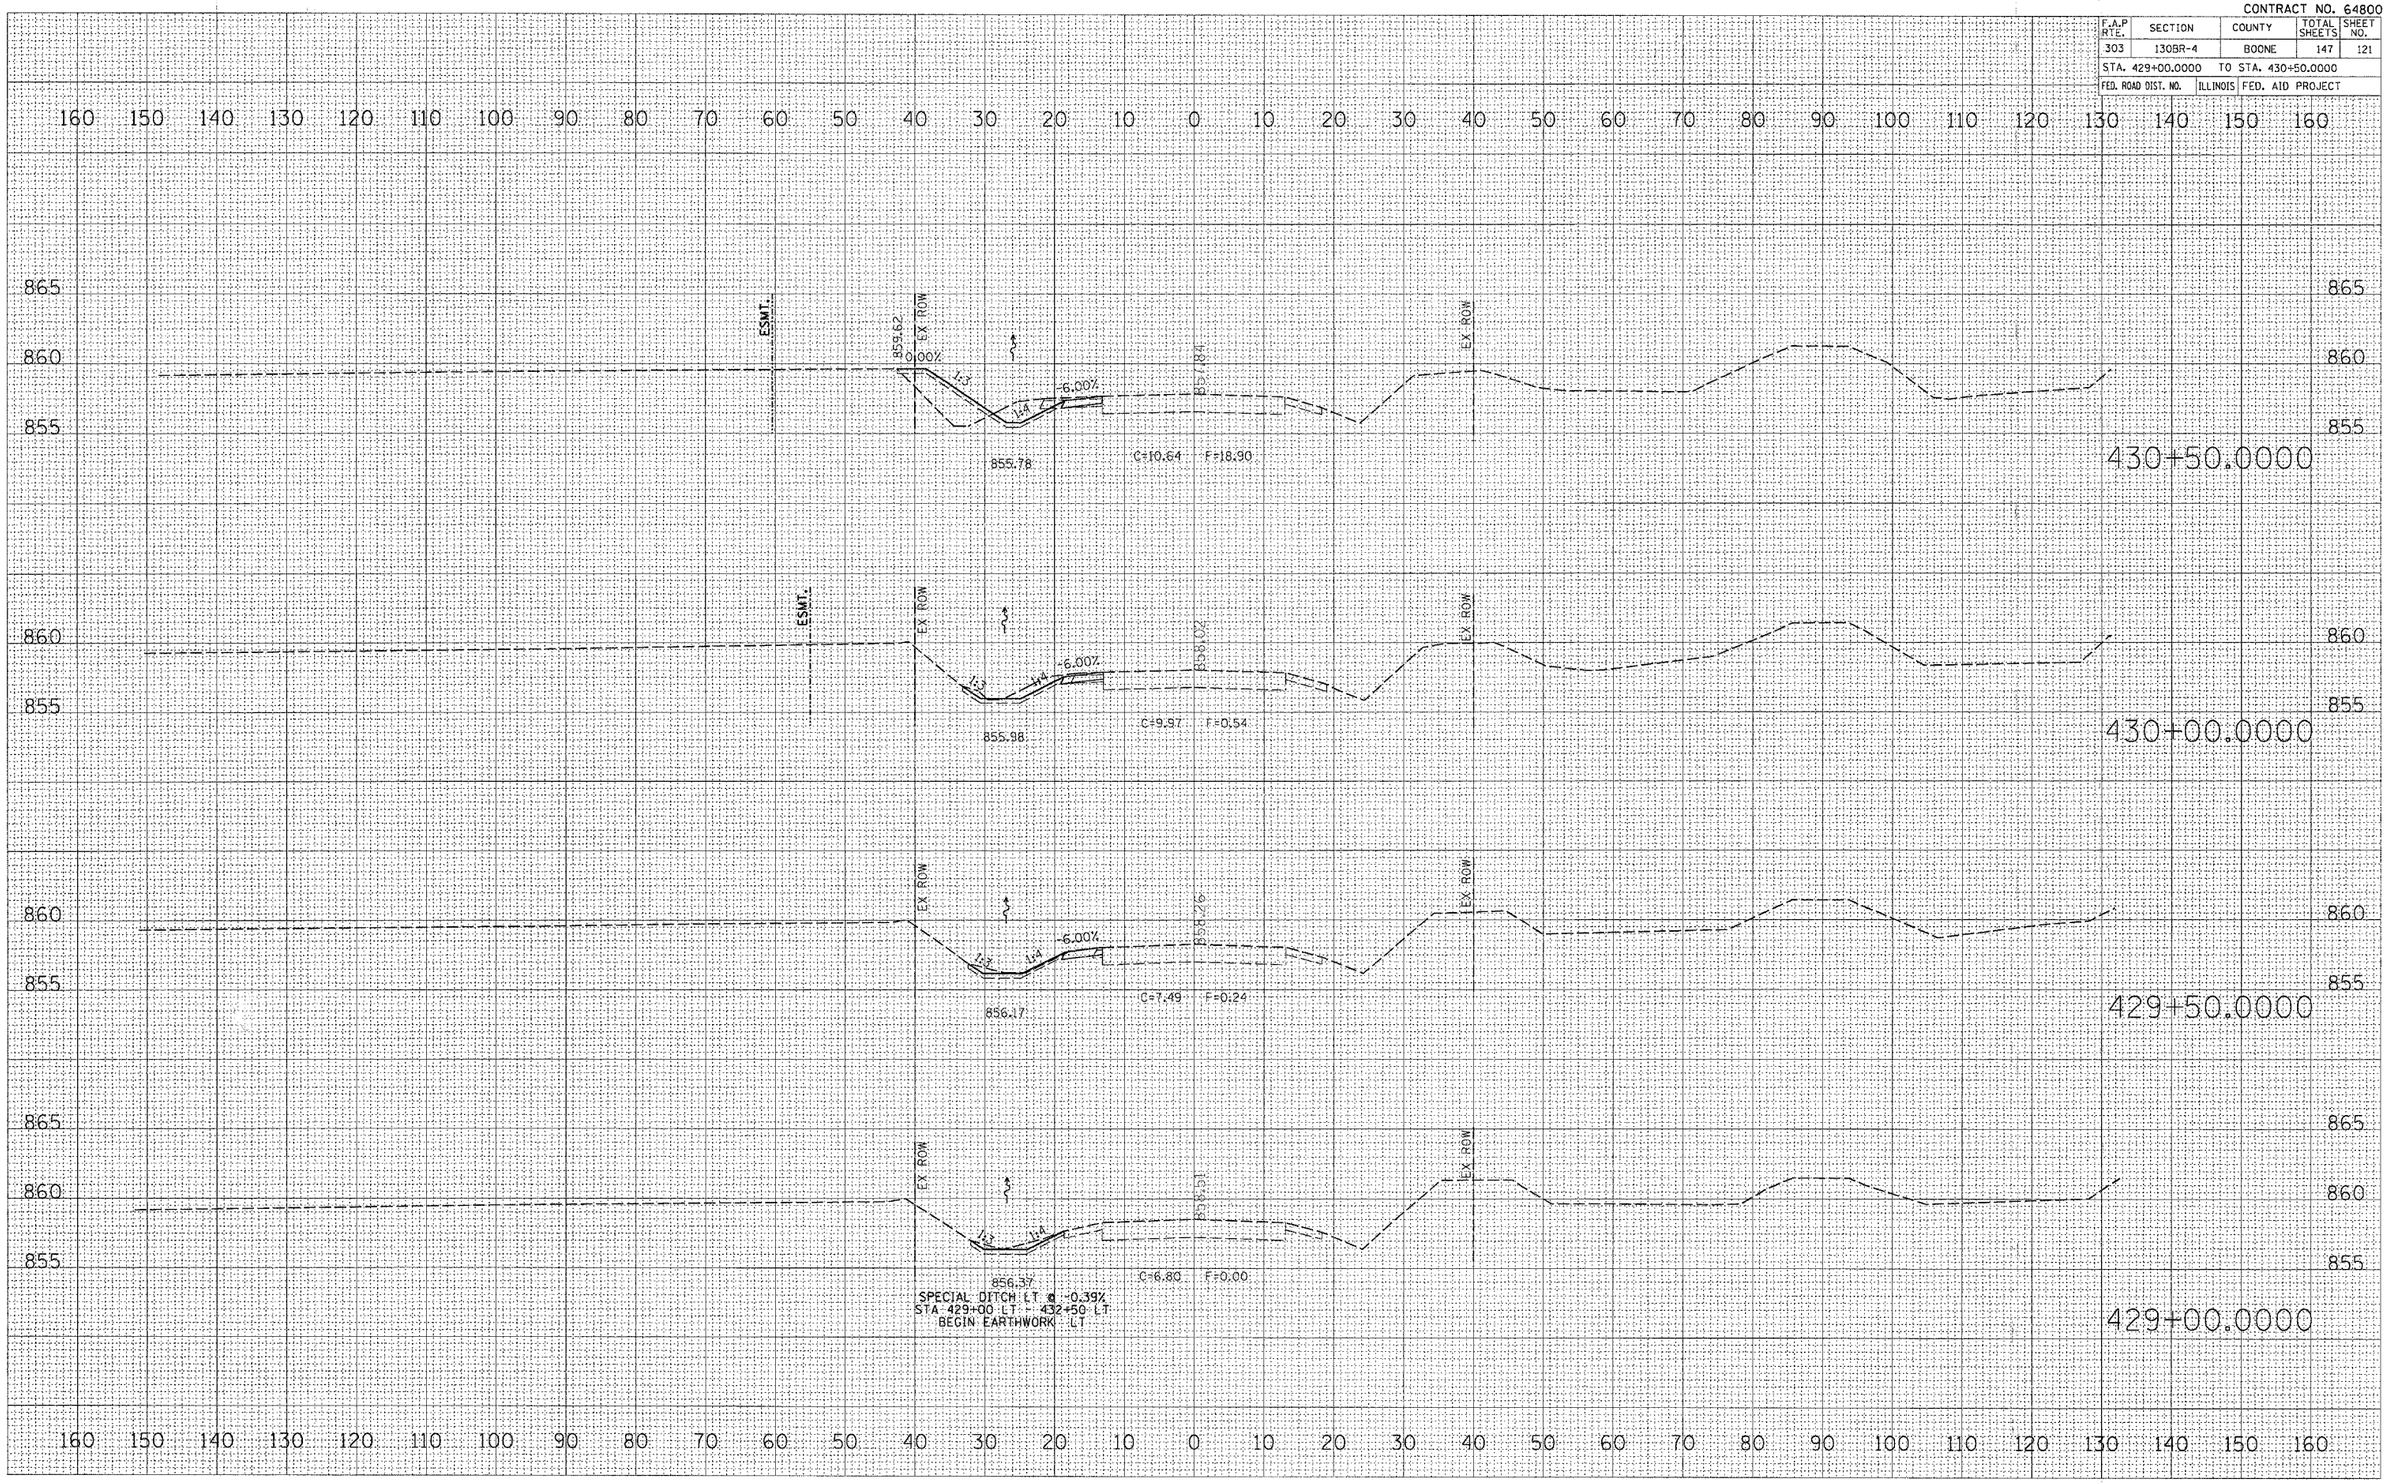

RUNAROUND REMOVAL STAGE III

FINAL SURVEY	BY	DATE
NOTE BOOK	SURVEYED	
NO.	PLOTTED	
	TEMPLATE	
	AREAS	
	AREAS CHECKED	

ORIGINAL SURVEY	BY	DATE
NOTE BOOK	SURVEYED	
NO.	PLOTTED	
	TEMPLATE	
	AREAS	
	AREAS CHECKED	

PLOT DATE = Fri Feb 23 09:59:22 2007
FILE NAME = c:\projects\variable\d3082\d3082-130br-sht.dgn
RUN BY = VARIABLE
USER NAME = dizlerse