CONTRACT NO. 64800

F.A.P RTE.	SECTION	COUNTY	TOTAL SHEETS	SHEET NO.
303	130BR-4	BOONE	147	125

STA. 436+50.0000 TO STA. 437+50.0000

FED. ROAD DIST. NO. | ILLINOIS | FED. AID PROJECT

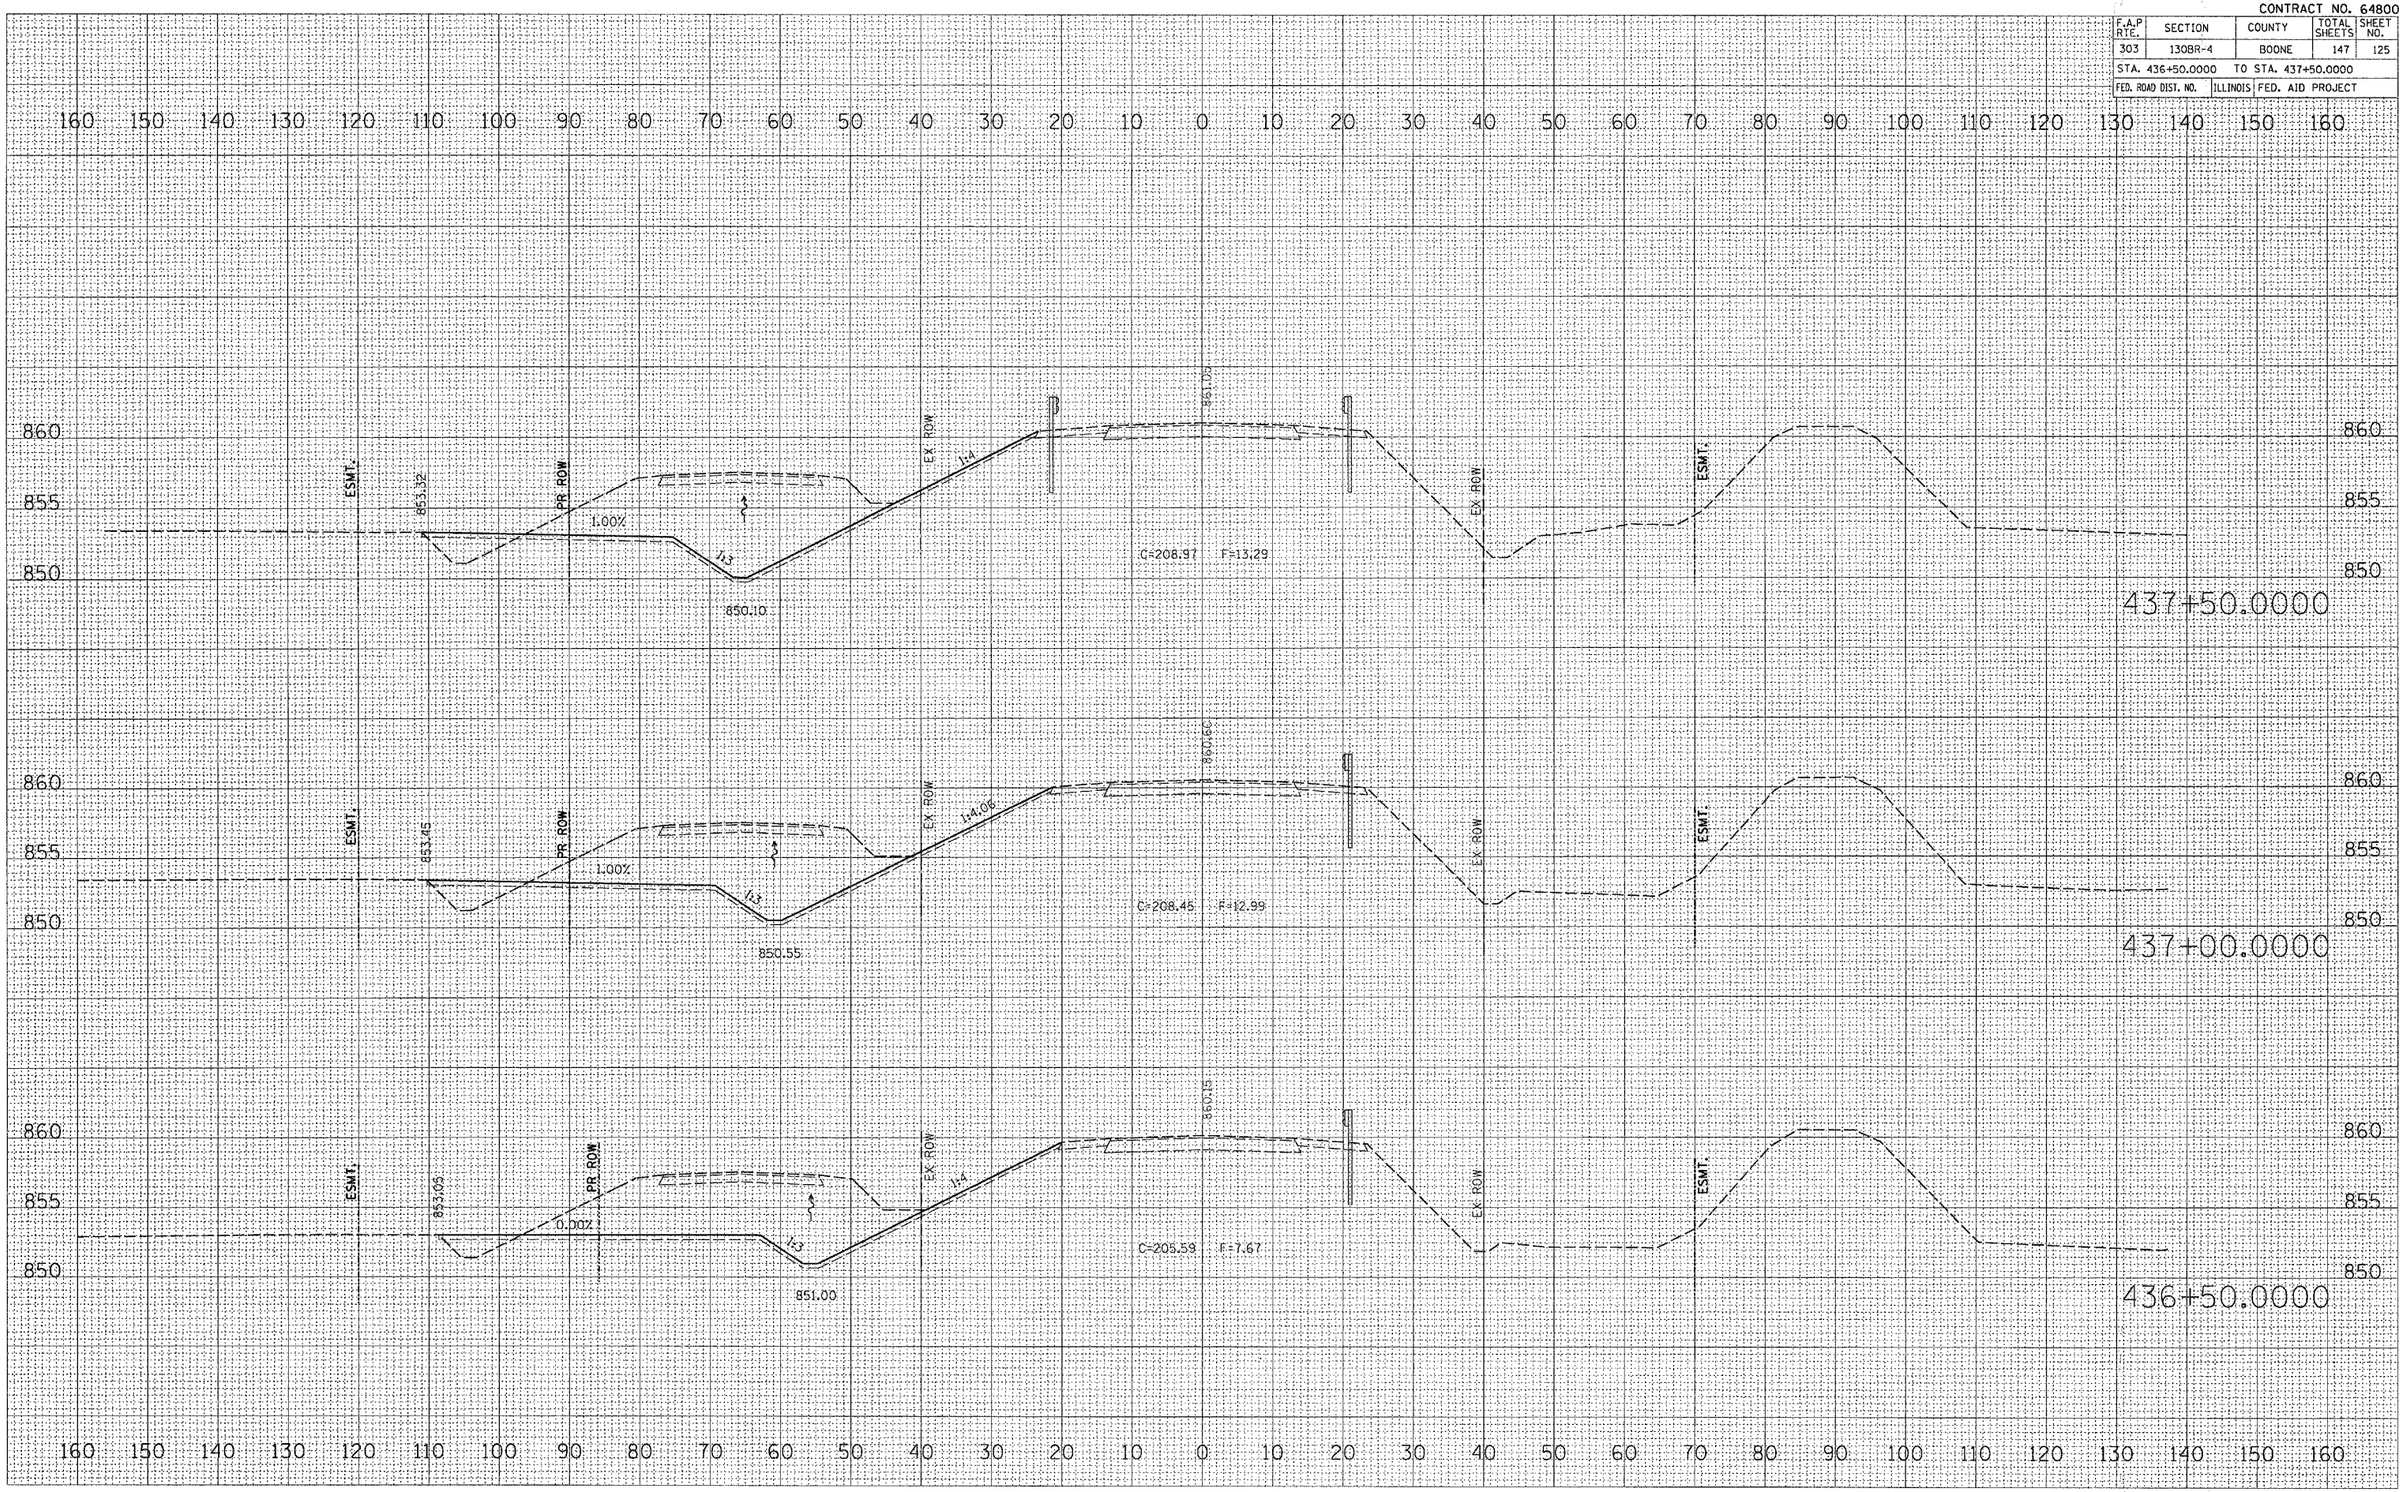

FINAL SURVEY | NOTE BOOK NO. | SURVEYED | PLOTTED | TEMPLATE | AREAS | AREAS CHECKED | BY | DATE

ORIGINAL SURVEY | NOTE BOOK NO. | SURVEYED | PLOTTED | TEMPLATE | AREAS | AREAS CHECKED | BY | DATE

PLOT DATE = Fri Dec 15 07:35:35 2006
FILE NAME = c:\Projects\p203002\d03002xstg3.dgn
PLOT SCALE = 10.0000 ' / IN.
USER NAME = ditzlerso

RUNAROUND REMOVAL STAGE III