CONTRACT NO. 64800

F.A.P. RTE.	SECTION	COUNTY	TOTAL SHEETS	SHEET NO.
303	130BR-4	BOONE	147	138
STA. 1001+50.0000		TO STA. 1002+25.0000		
FED. ROAD DIST. NO.	ILLINOIS	FED. AID PROJECT		

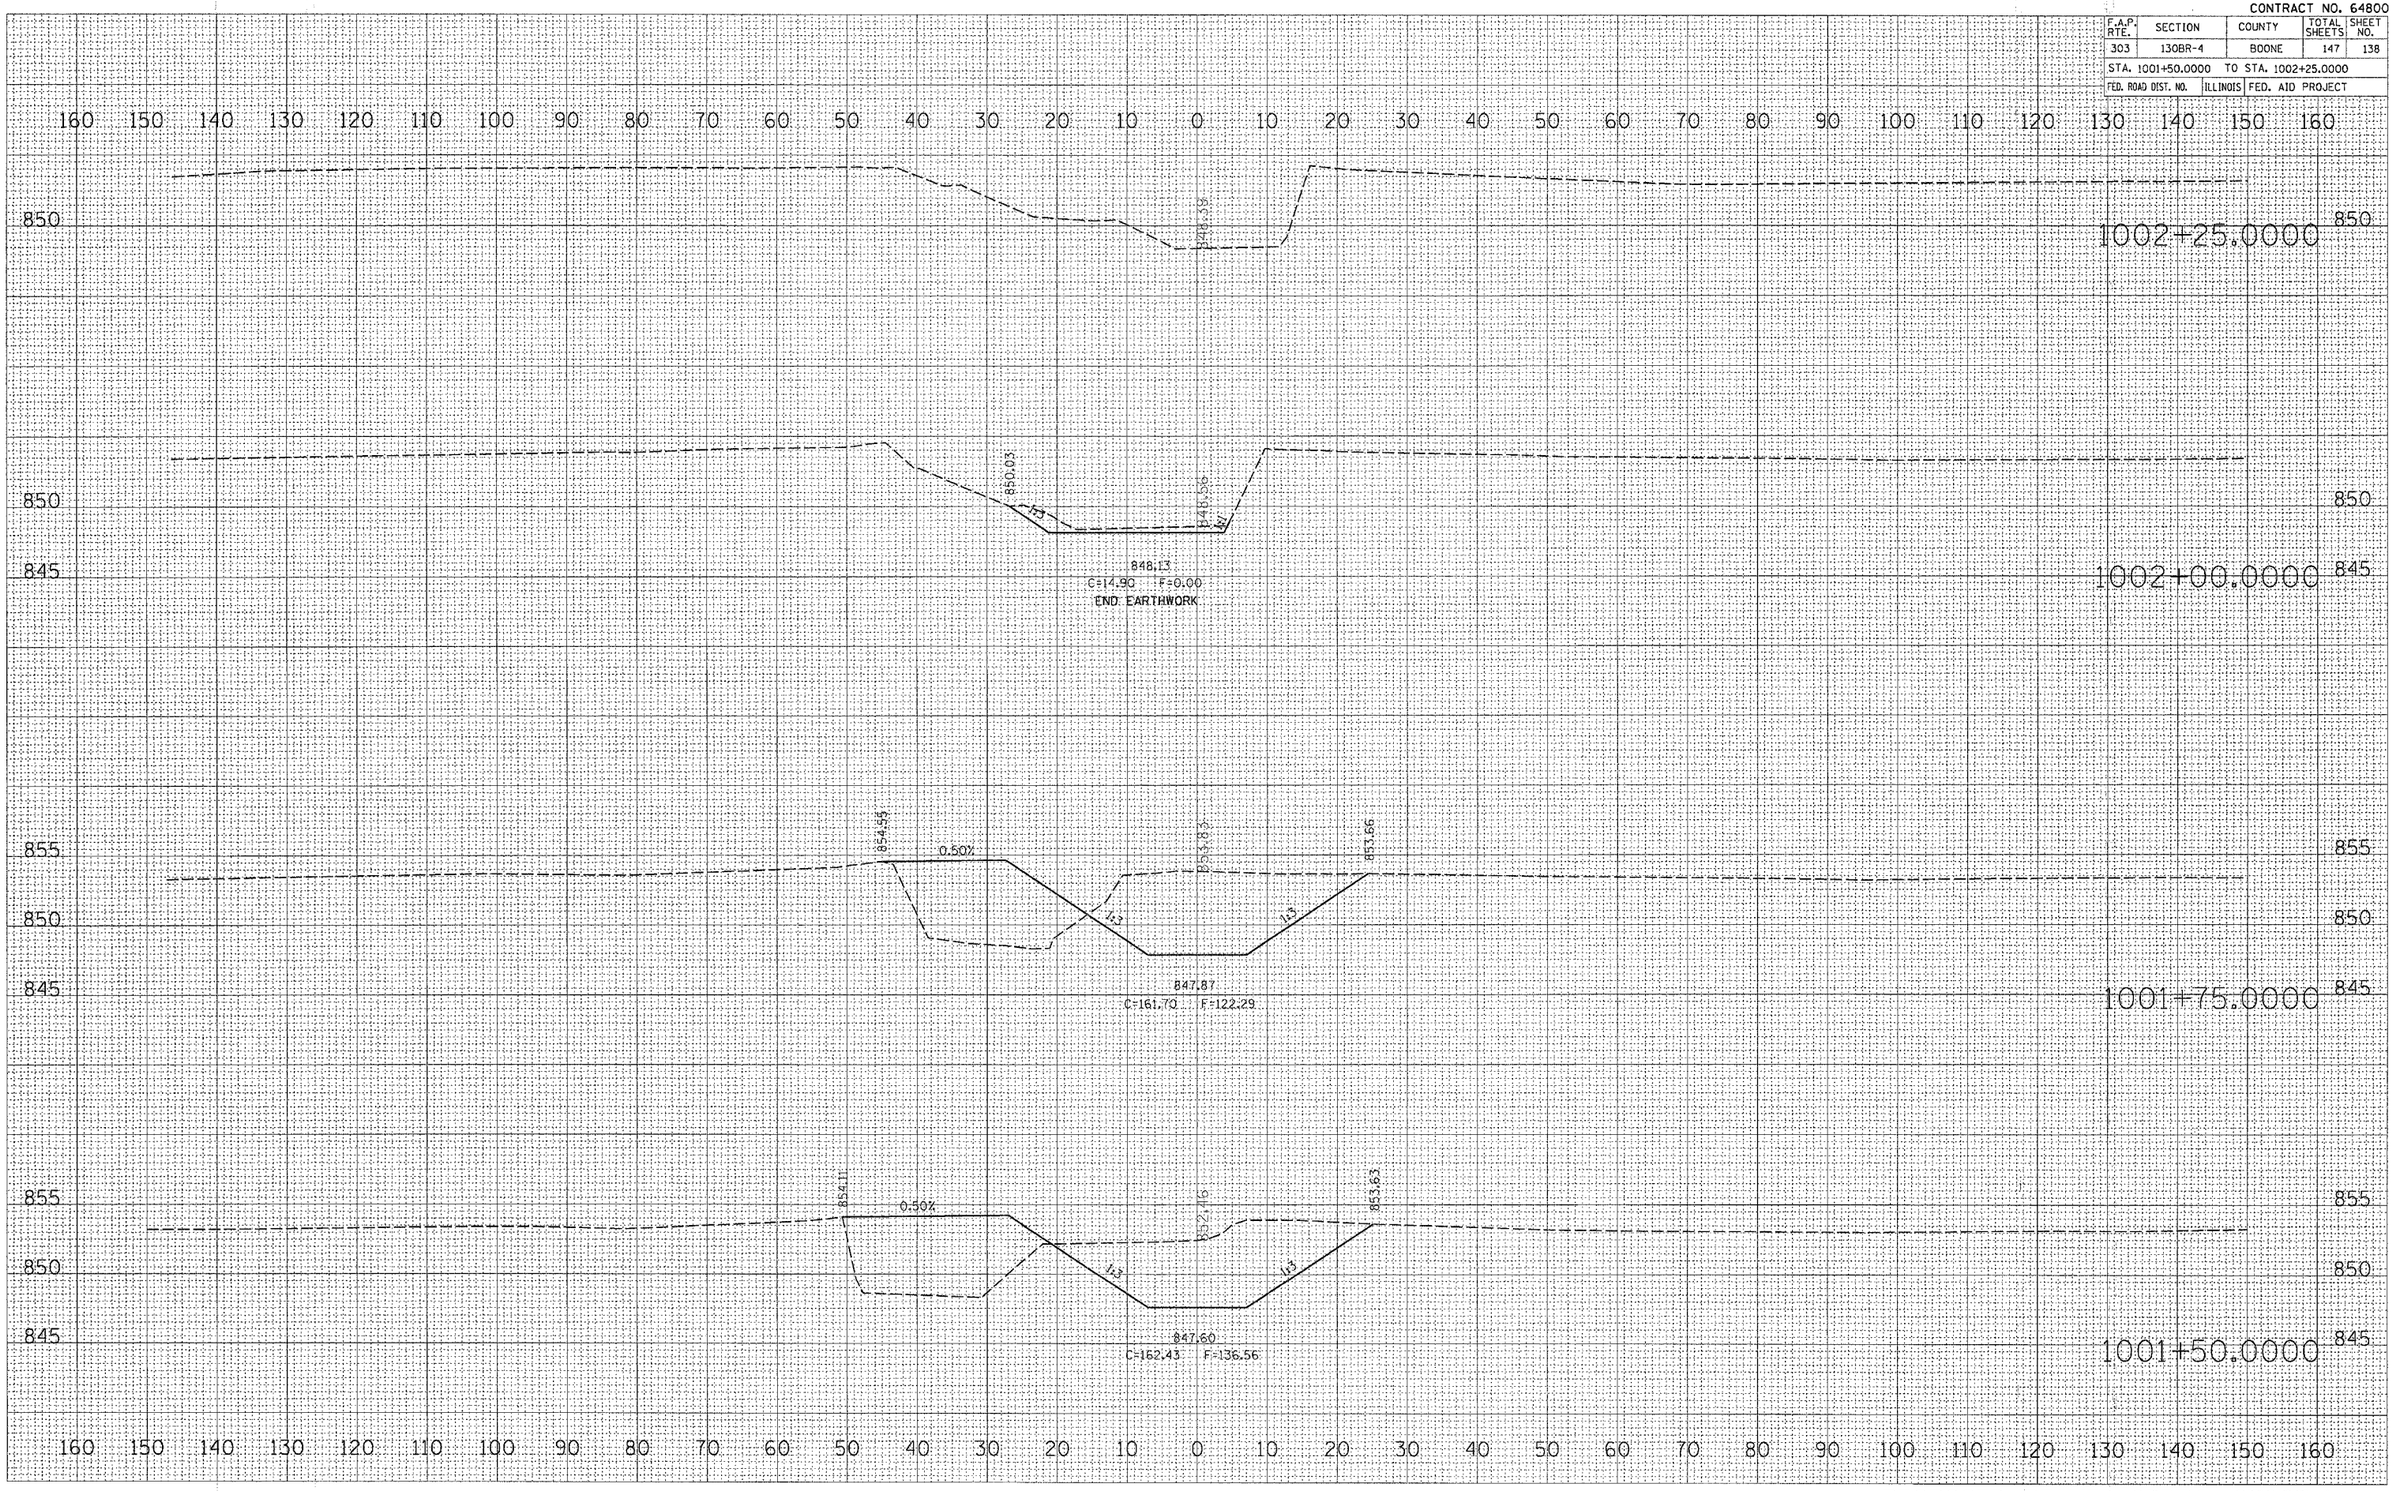

FINAL SURVEY	BY	DATE
SURVEYED		
PLOTTED		
TEMPLATE		
AREAS		
AREAS CHECKED		
NOTE BOOK NO.		

ORIGINAL SURVEY	BY	DATE
SURVEYED		
PLOTTED		
TEMPLATE		
AREAS		
AREAS CHECKED		
NOTE BOOK NO.		

PLOT DATE = Fri Feb 23 09:58:30 2007
FILE NAME = c:\pwworking\d-district\00002\d0302002\sht\bpbpk01.dgn
PLOT SCALE = 10.0000 ' / IN.
USER NAME = dtilerso

PROPOSED BEAVER CREEK STAGE I