CONTRACT NO. 64800

F.A.P. RTE.	SECTION	COUNTY	TOTAL SHEETS	SHEET NO.
303	130BR-4	BOONE	147	147

STA. 1001+50.0000 TO STA. 1002+50.0000

FED. ROAD DIST. NO. | ILLINOIS | FED. AID PROJECT

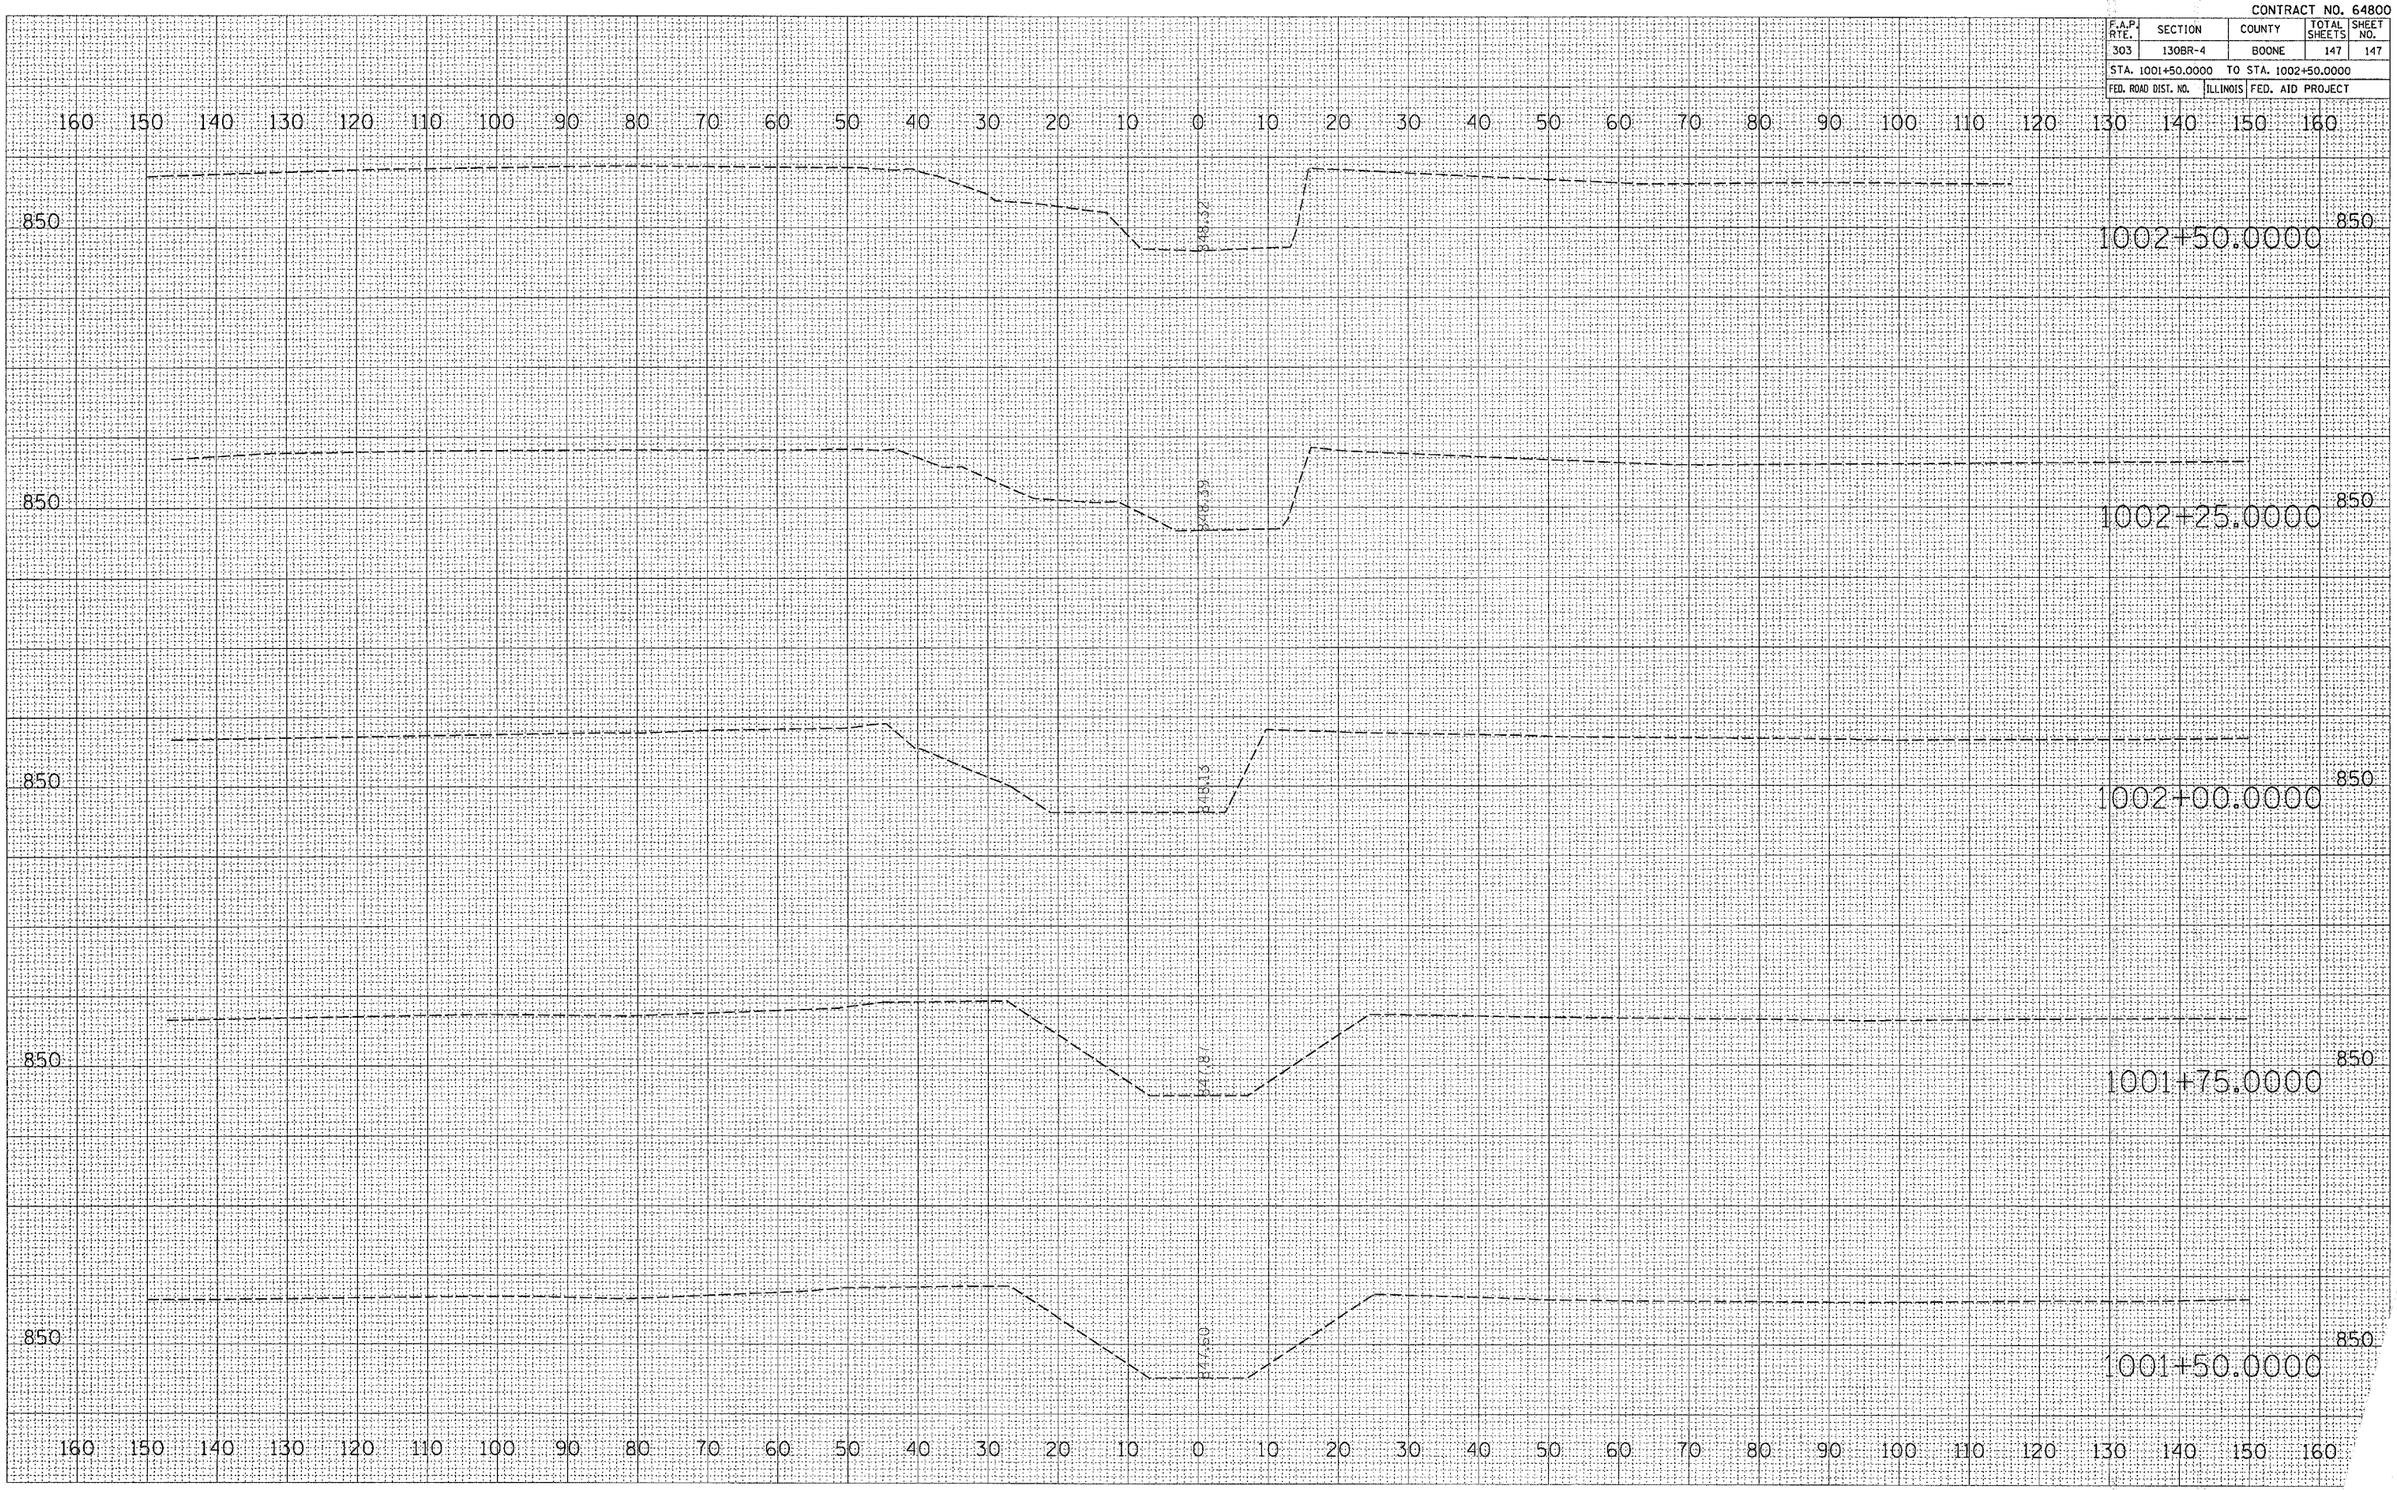

FINAL SURVEY		BY	DATE
	SURVEYED		
	PLOTTED		
NOTE BOOK	TEMPLATE		
	AREAS		
NO.	AREAS CHECKED		

ORIGINAL SURVEY		BY	DATE
	SURVEYED		
	PLOTTED		
NOTE BOOK	TEMPLATE		
	AREAS		
NO.	AREAS CHECKED		

PLOT DATE = Fri Dec 15 07:34:51 2006
FILE NAME = c:\Projects\s203082\s203082cont.dgn
PLOT SCALE = 10.0000 ' / IN.
USER NAME = dietersa

PROPOSED BEAVER CREEK STAGE III