CONTRACT NO. 64B48

F.A.P. RTE.	SECTION	COUNTY	TOTAL SHEETS	SHEET NO.
301	21T-1	STEPHENSON	64	24
STA. 373+00		TO STA.379+00		
FED. ROAD DIST. NO.	ILLINOIS	FED. AID PROJECT		

STAGE II

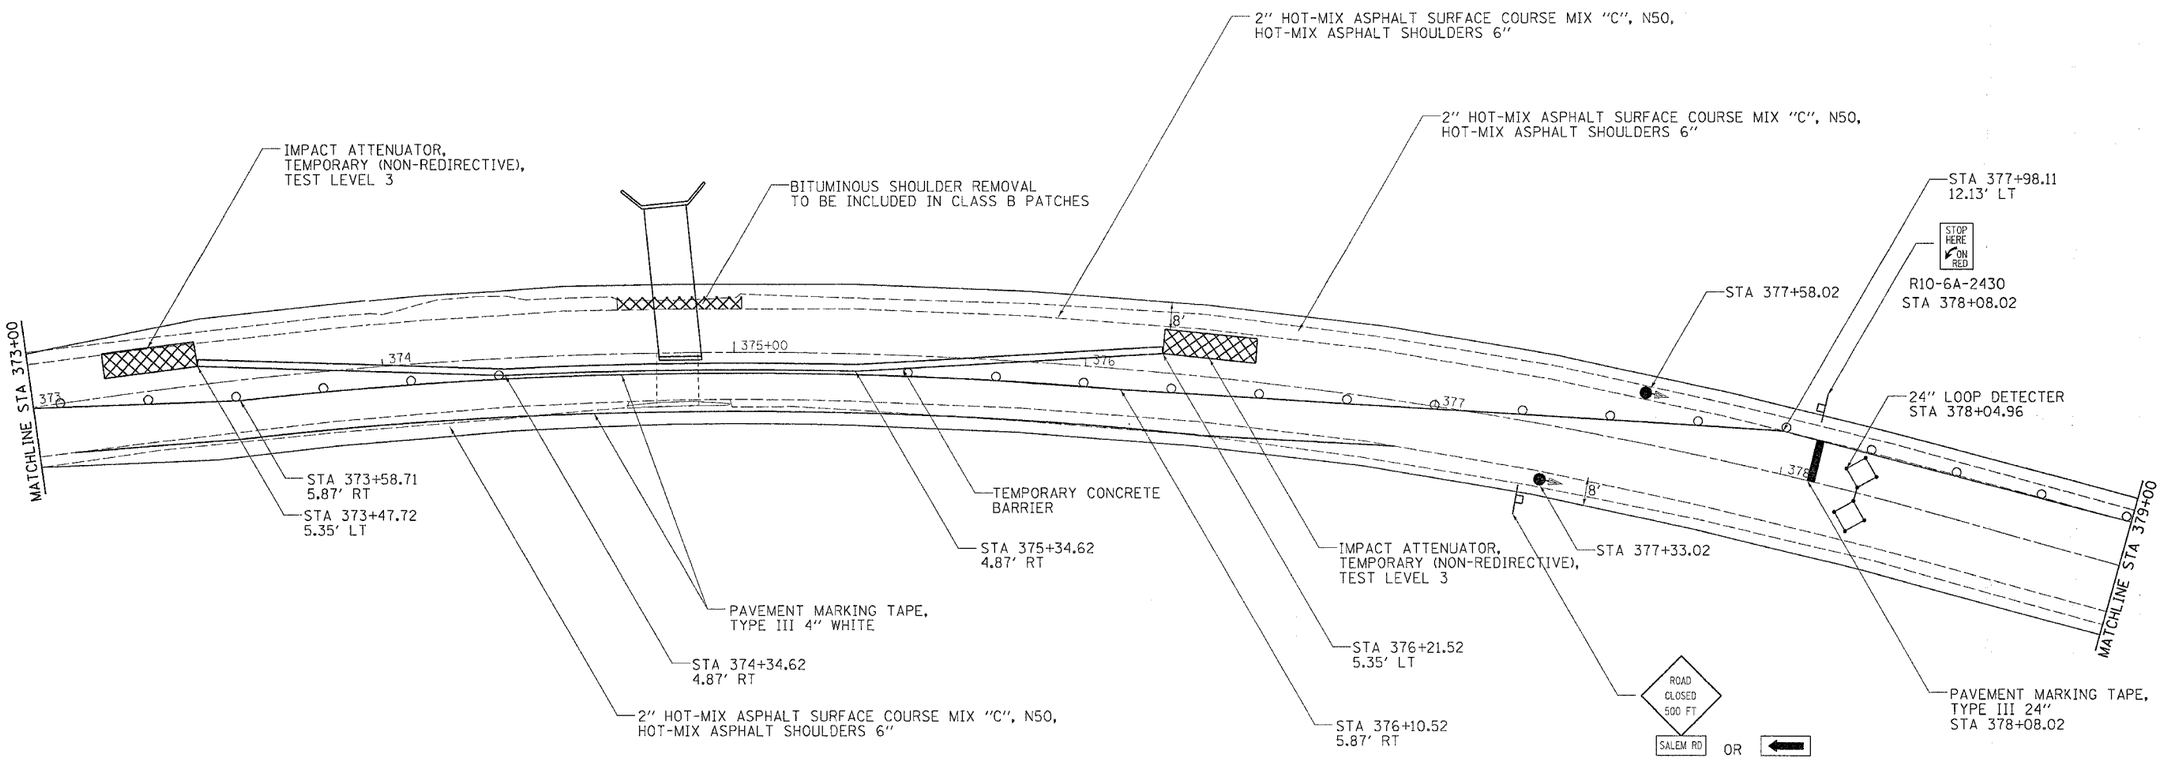

SEE HIGHWAY STANDARDS 701321-08, & 704001-03
FOR OTHER DEVICES NOT SHOWN

TEMPORARY RUMBLE STRIP

DRUM WITH STEADY BURNING LIGHT

TRAFFIC SIGNAL

REVISIONS	
NAME	DATE

ILLINOIS DEPARTMENT OF TRANSPORTATION

SCALE: VERT.
HORIZ.

DATE

DRAWN BY

CHECKED BY

PLOT DATE = Mon Dec 11 09:11:47 2006
FILE NAME = c:\projects\b211105\sh11105stp.dgn
PLOT SCALE = 20.0000 ' / IN.
USER NAME = rawsonlj

STAGE II