CONTRACT NO. 64B48

F.A.P. RTE.	SECTION	COUNTY	TOTAL SHEETS	SHEET NO.
301	21T-1	STEPHENSON	64	52

STA. 375+25.0000 TO STA. 375+50.0000

FED. ROAD DIST. NO. | ILLINOIS | FED. AID PROJECT

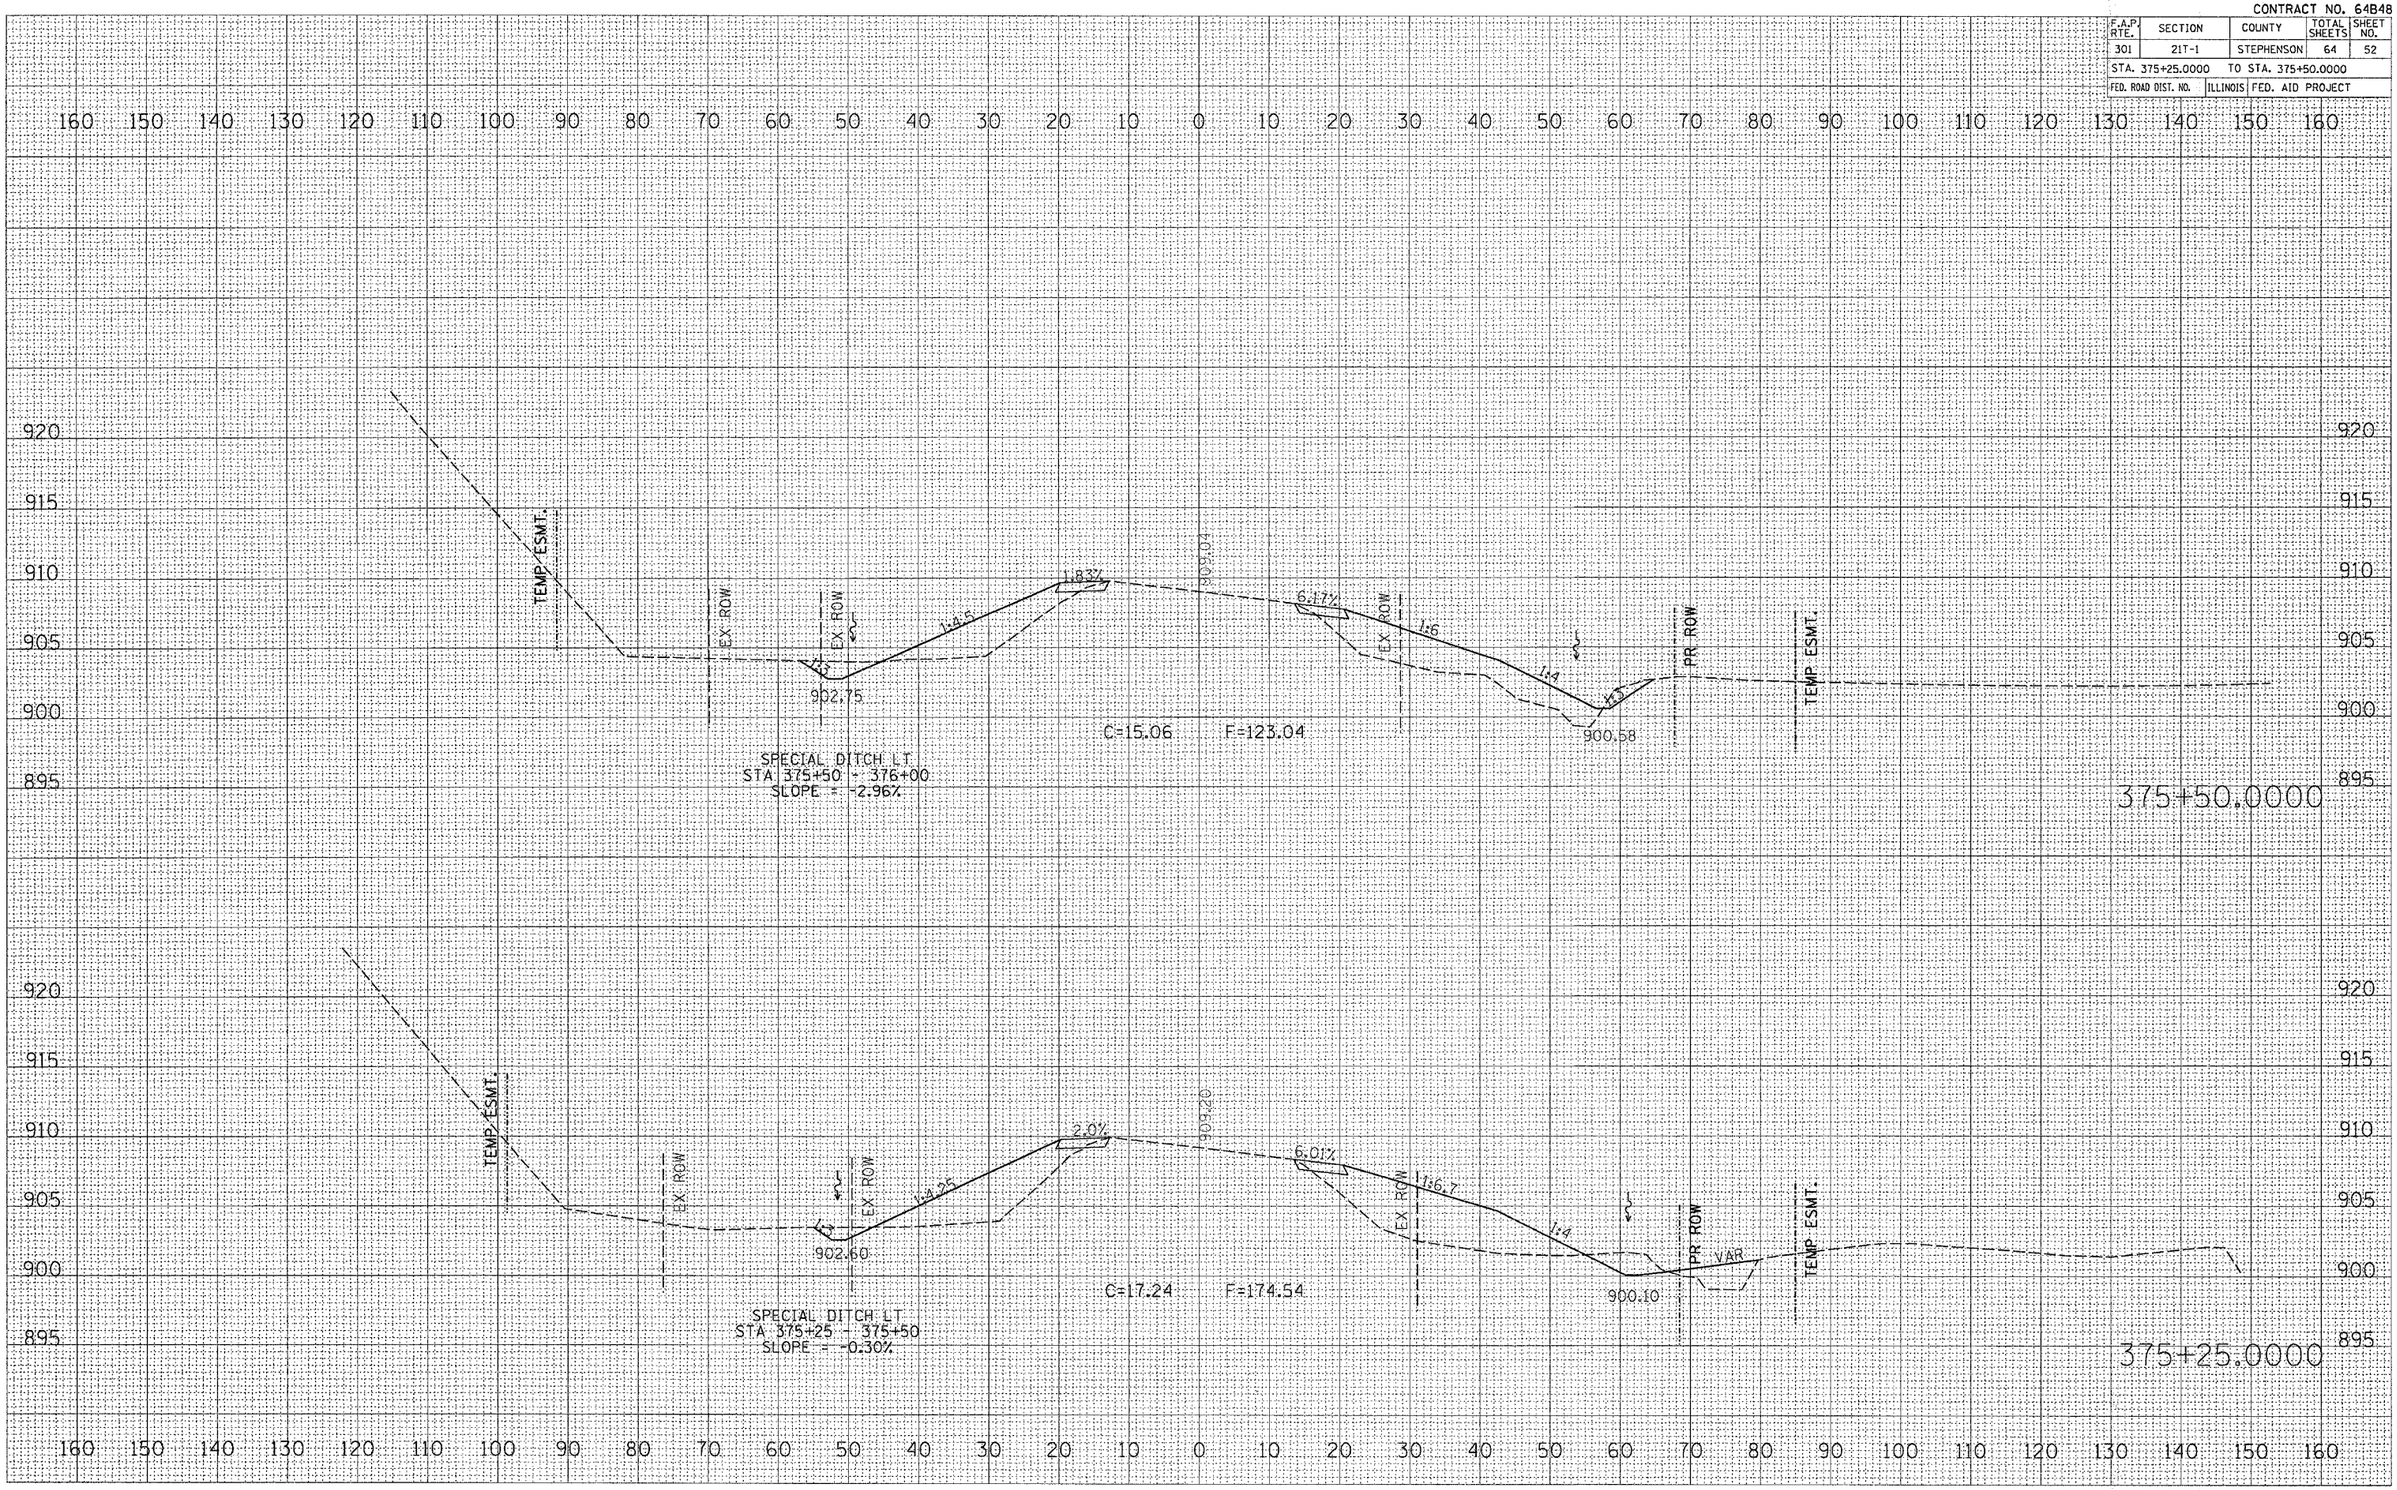

FINAL SURVEY — NOTE BOOK — NO. — SURVEYED — PLOTTED — TEMPLATE — AREAS — AREAS CHECKED — BY — DATE

ORIGINAL SURVEY — NOTE BOOK — NO. — SURVEYED — PLOTTED — TEMPLATE — AREAS — AREAS CHECKED — BY — DATE

PLOT DATE = Mon Dec 11 09:15:09 2006
FILE NAME = c:\projects\b21105\d11105xs1.dgn
PLOT SCALE = 10.0000 / IN.
USER NAME = rankesj

US 20