STATE OF ILLINOIS
DEPARTMENT OF TRANSPORTATION

ROUTE NO.	SECTION	COUNTY	TOTAL SHEETS	SHEET NO.
U.S. 20	(177-2B)M	STEPHENSON COUNTY	11	3
FED. ROAD DIST. NO. 7	ILLINOIS	FED. AID PROJECT-		

CONTRACT # 64D01

SHEET NO. 1 OF 8 SHEETS

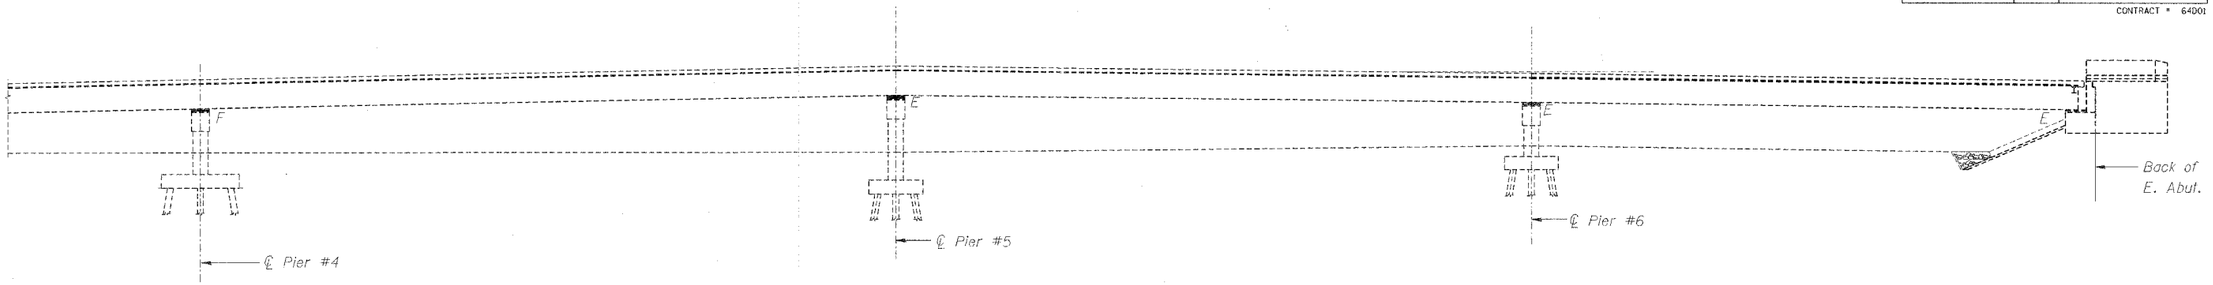

PARTIAL ELEVATION

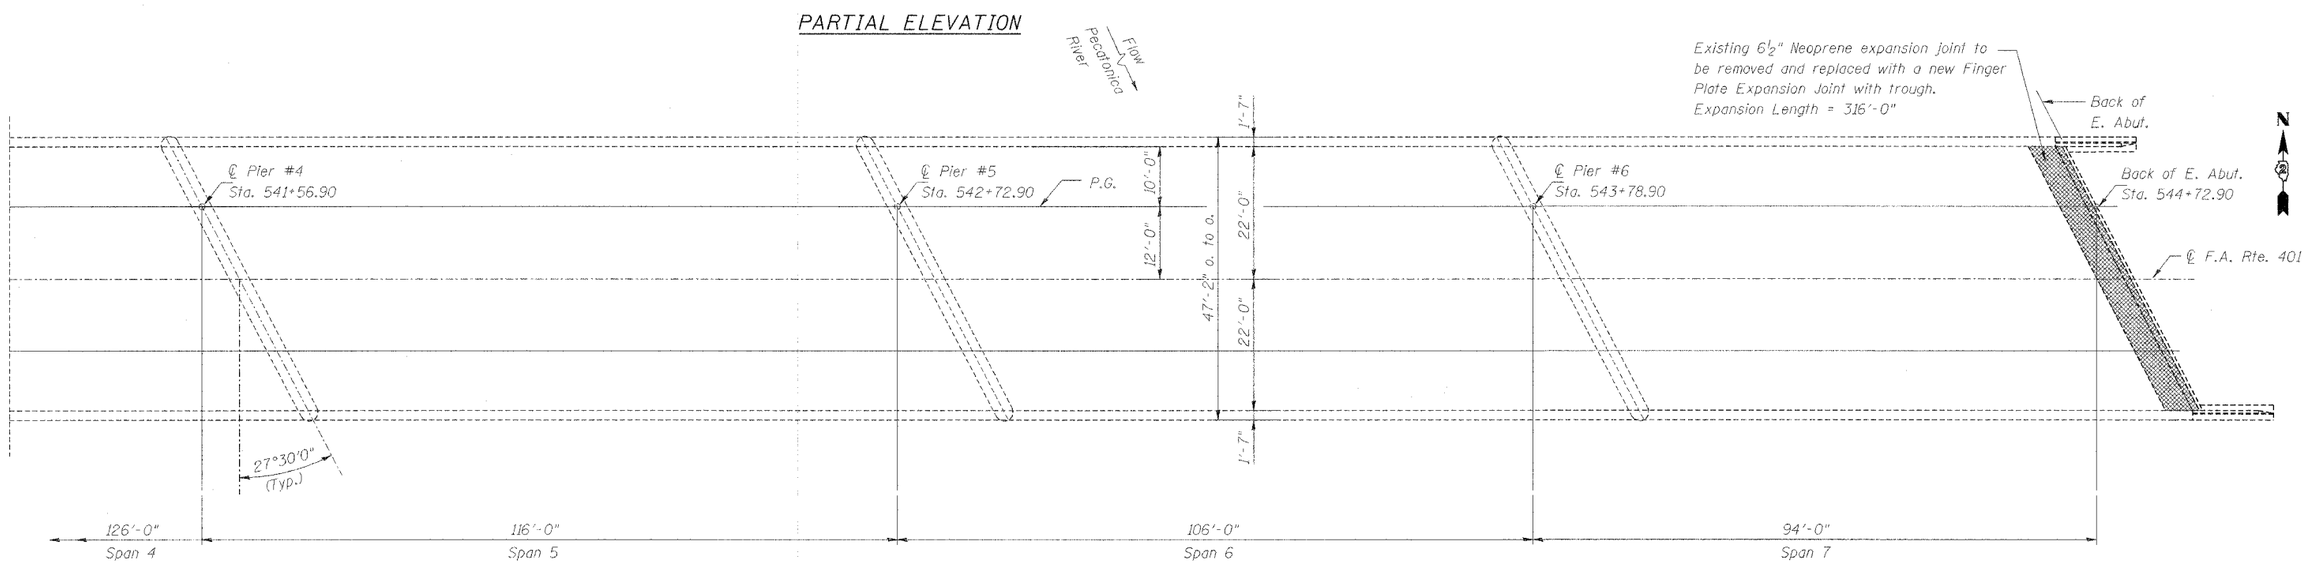

PARTIAL PLAN

TOTAL BILL OF MATERIAL

	ITEM	UNIT	QUANTITY
	Concrete Removal	Cu. Yd.	27.1
	Concrete Superstructure	Cu. Yd.	27.6
*	Reinforcement Bars, Epoxy Coated	Pound	2940
	Finger Plate Expansion Joint, 4"	Foot	50
*	Mechanical Splice	Each	50
	Fabric reinforced Elastomeric Trough	Foot	56
	Bar Splicers	Each	31
	Protective Coat	Sq. Yd.	58

* See Special Provisions

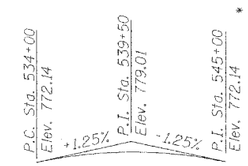

PROFILE GRADE

(Along North Edge of Pavement)

DESIGNED	M.R./R.A.
CHECKED	H.T.
DRAWN	J.S.P.
CHECKED	H.T./M.R.

PLAN & ELEVATION

US 20 OVER PECATONICA RIVER
FAP ROUTE 301 (US20), SECTION (177-2B)M
STEPHENSON COUNTY
STATION 539+14.00
STRUCTURE NO. 089-0045

SCALE: NONE

DATE: JANUARY, 2007

Soodan

Soodan & Associates, Inc.
100 North LaSalle Street, Suite 1800
Chicago, Illinois 60602