CONTRACT NO. 68649

F.A.P. RTE.	SECTION	COUNTY	TOTAL SHEETS	SHEET NO.
693	D4 RADIUS IMPROV. 2007	TAZEWELL		23
STA.		TO STA.		
FED. ROAD DIST. NO.	ILLINOIS	FED. AID PROJECT		

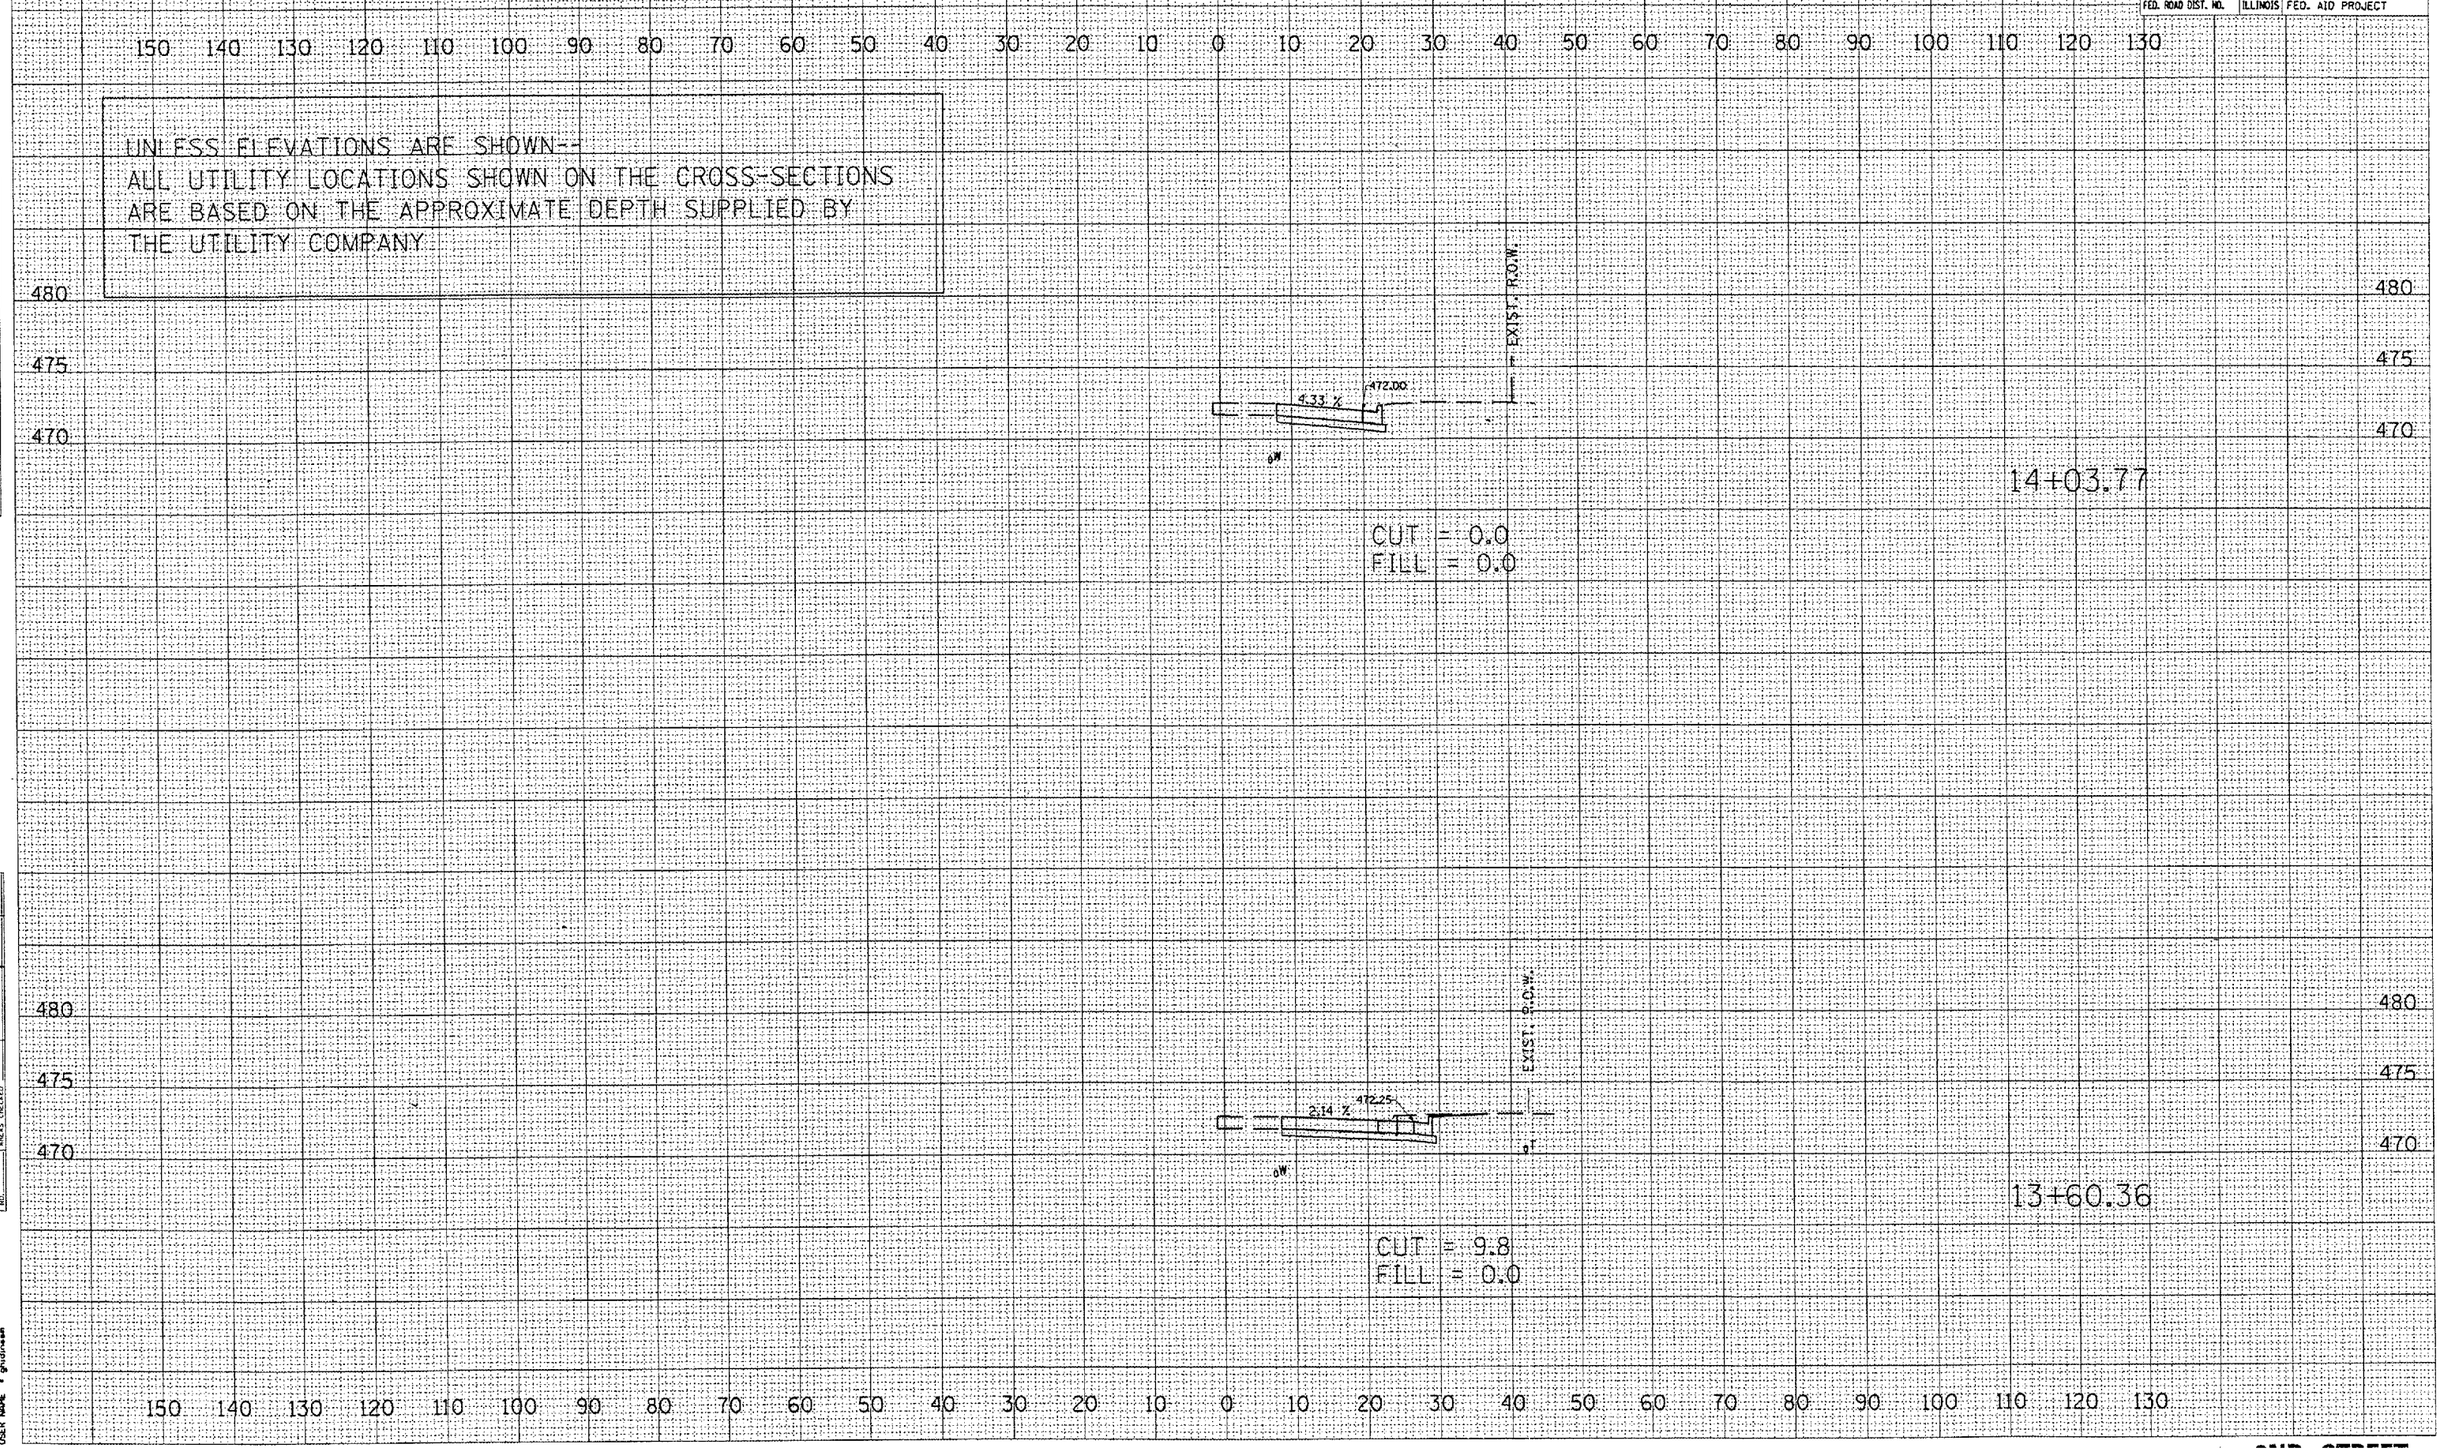

FINAL SURVEY | NOTE BOOK NO. | SURVEYED | PLOTTED | TEMPLATE | AREAS | AREAS CHECKED | BY | DATE

ORIGINAL SURVEY | NOTE BOOK NO. | SURVEYED | PLOTTED | TEMPLATE | AREAS | AREAS CHECKED | BY | DATE

PLOT DATE = 1/24/2007
FILE NAME = c:\projects\1129pekin\xsheets.dgn
PLOT SCALE = 21.2837 ' / IN.
USER NAME = ghudnesm