CONTRACT NO. 70547

F.A.I RTE.	SECTION	COUNTY	TOTAL SHEETS	SHEET NO.
57&74	*	**	151	149
STA. 741+00		TO STA.742+00		
FED. ROAD DIST. NO.	ILLINOIS	FED. AID PROJECT		

* 05 CABLE GUARD 2007-2
** CHAMPAIGN, DEWITT & DOUGLAS

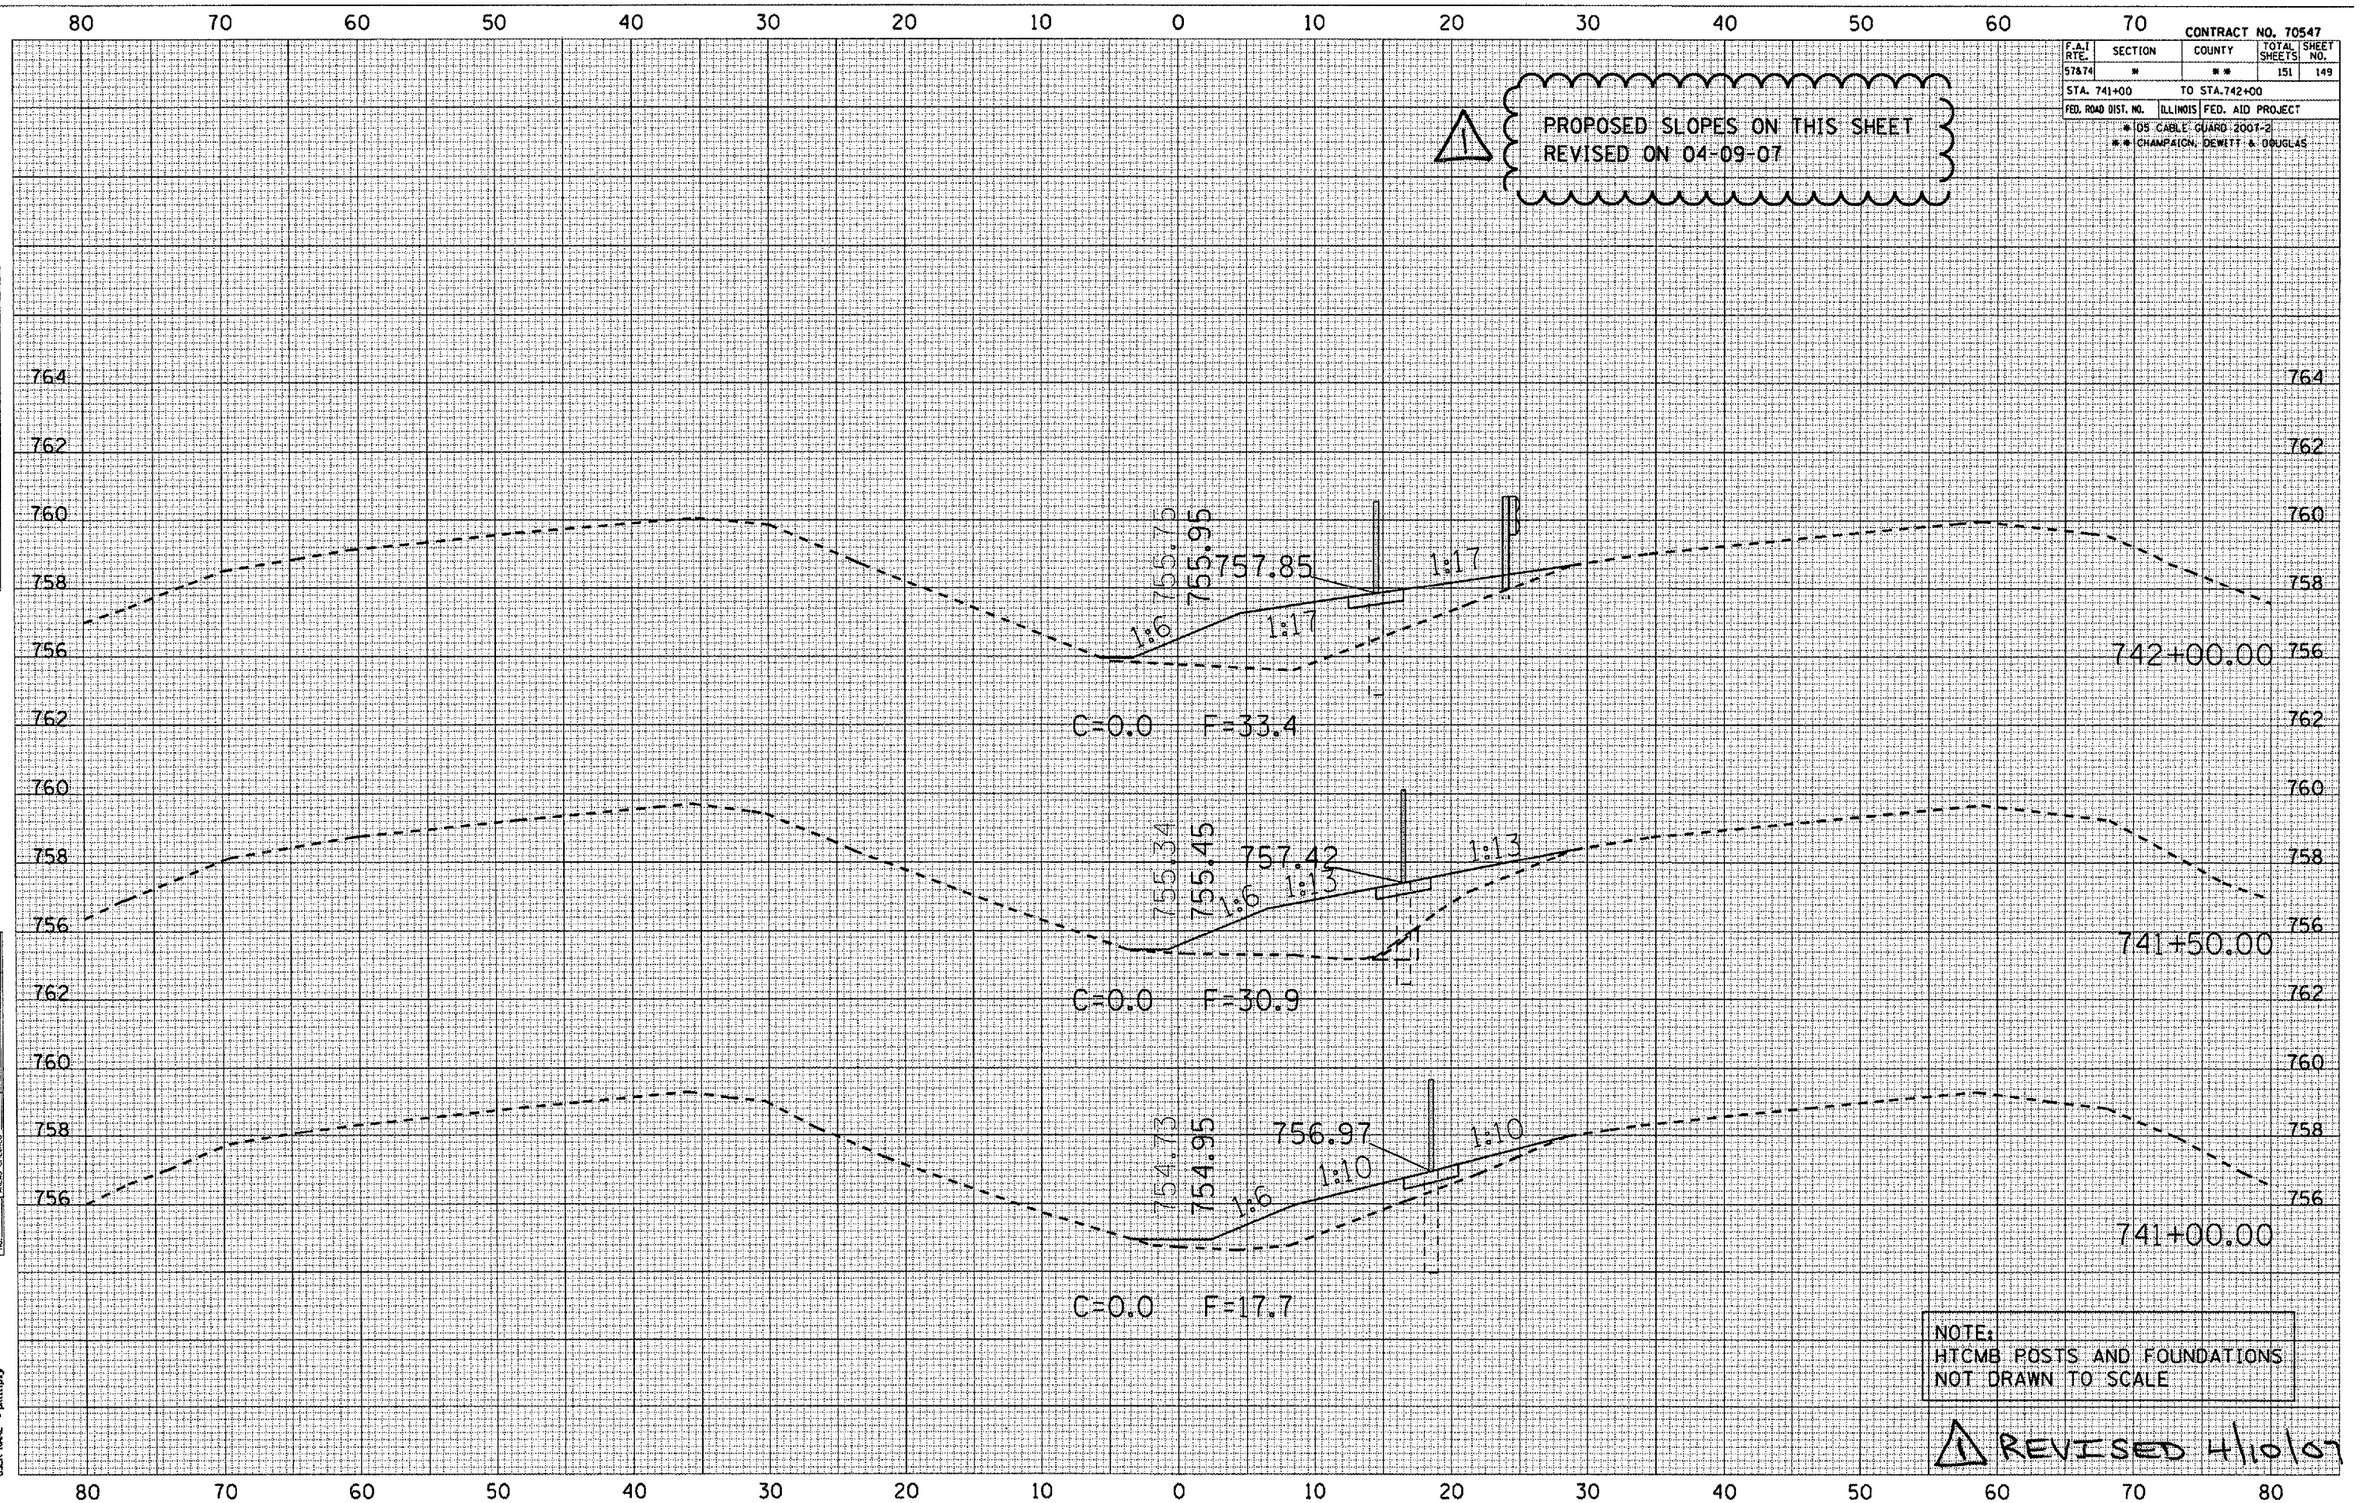

NOTE:
HTCMB POSTS AND FOUNDATIONS
NOT DRAWN TO SCALE

REVISED 4/10/07

CROSS SECTIONS LOCATION #3 FARMER CITY