CONTRACT NO. 70547

F.A.I RTE.	SECTION	COUNTY	TOTAL SHEETS	SHEET NO.
57&74	*	**	151	30
STA. 228+00		TO STA.243+00		
FED. ROAD DIST. NO.	ILLINOIS	FED. AID PROJECT		

* D5 CABLE GUARD 2007-2
** CHAMPAIGN, DEWITT & DOUGLAS

PLAN
SURVEYED
PLOTTED
GRADES CHECKED
R.P. OF "AV" CHECKED
CARD FILE IMAGE
NOTE BOOK
NO.
BY
DATE

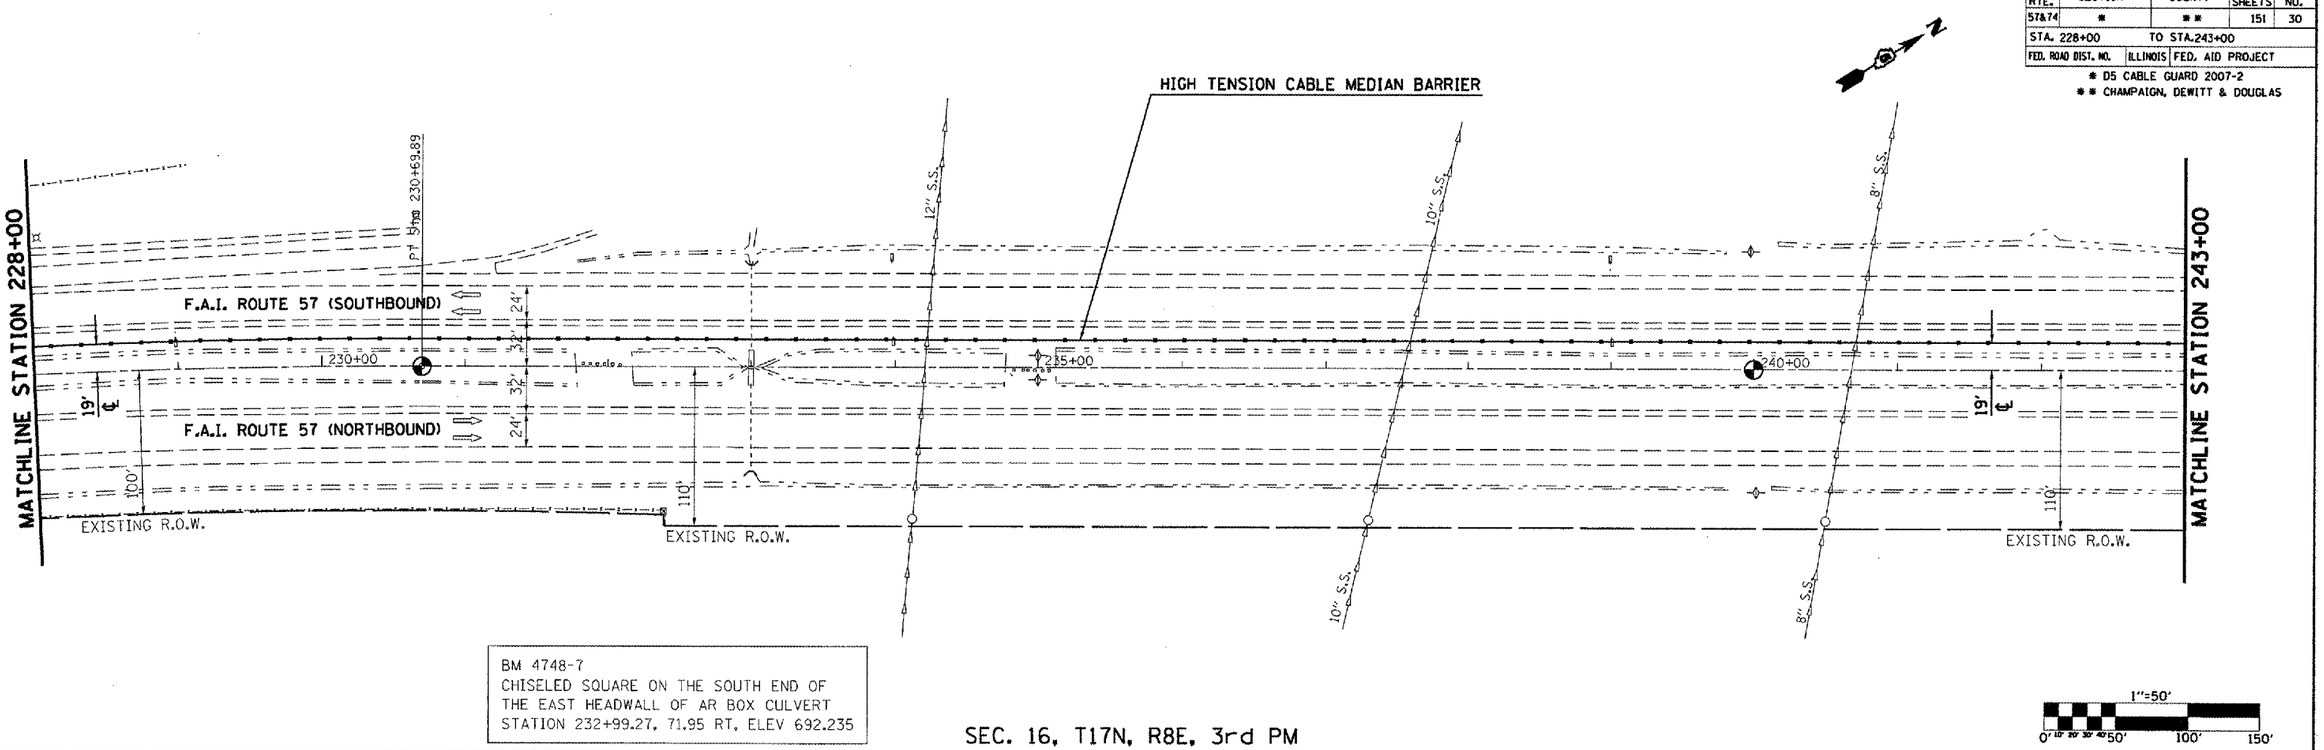

BM 4748-7
CHISELED SQUARE ON THE SOUTH END OF THE EAST HEADWALL OF AR BOX CULVERT
STATION 232+99.27, 71.95 RT, ELEV 692.235

SEC. 16, T17N, R8E, 3rd PM

1"=50'
0' 10' 20' 30' 40' 50' 100' 150'

PROFILE
SURVEYED
PLOTTED
GRADES CHECKED
R.P. OF "AV" CHECKED
CARD FILE IMAGE
NOTE BOOK
NO.
BY
DATE

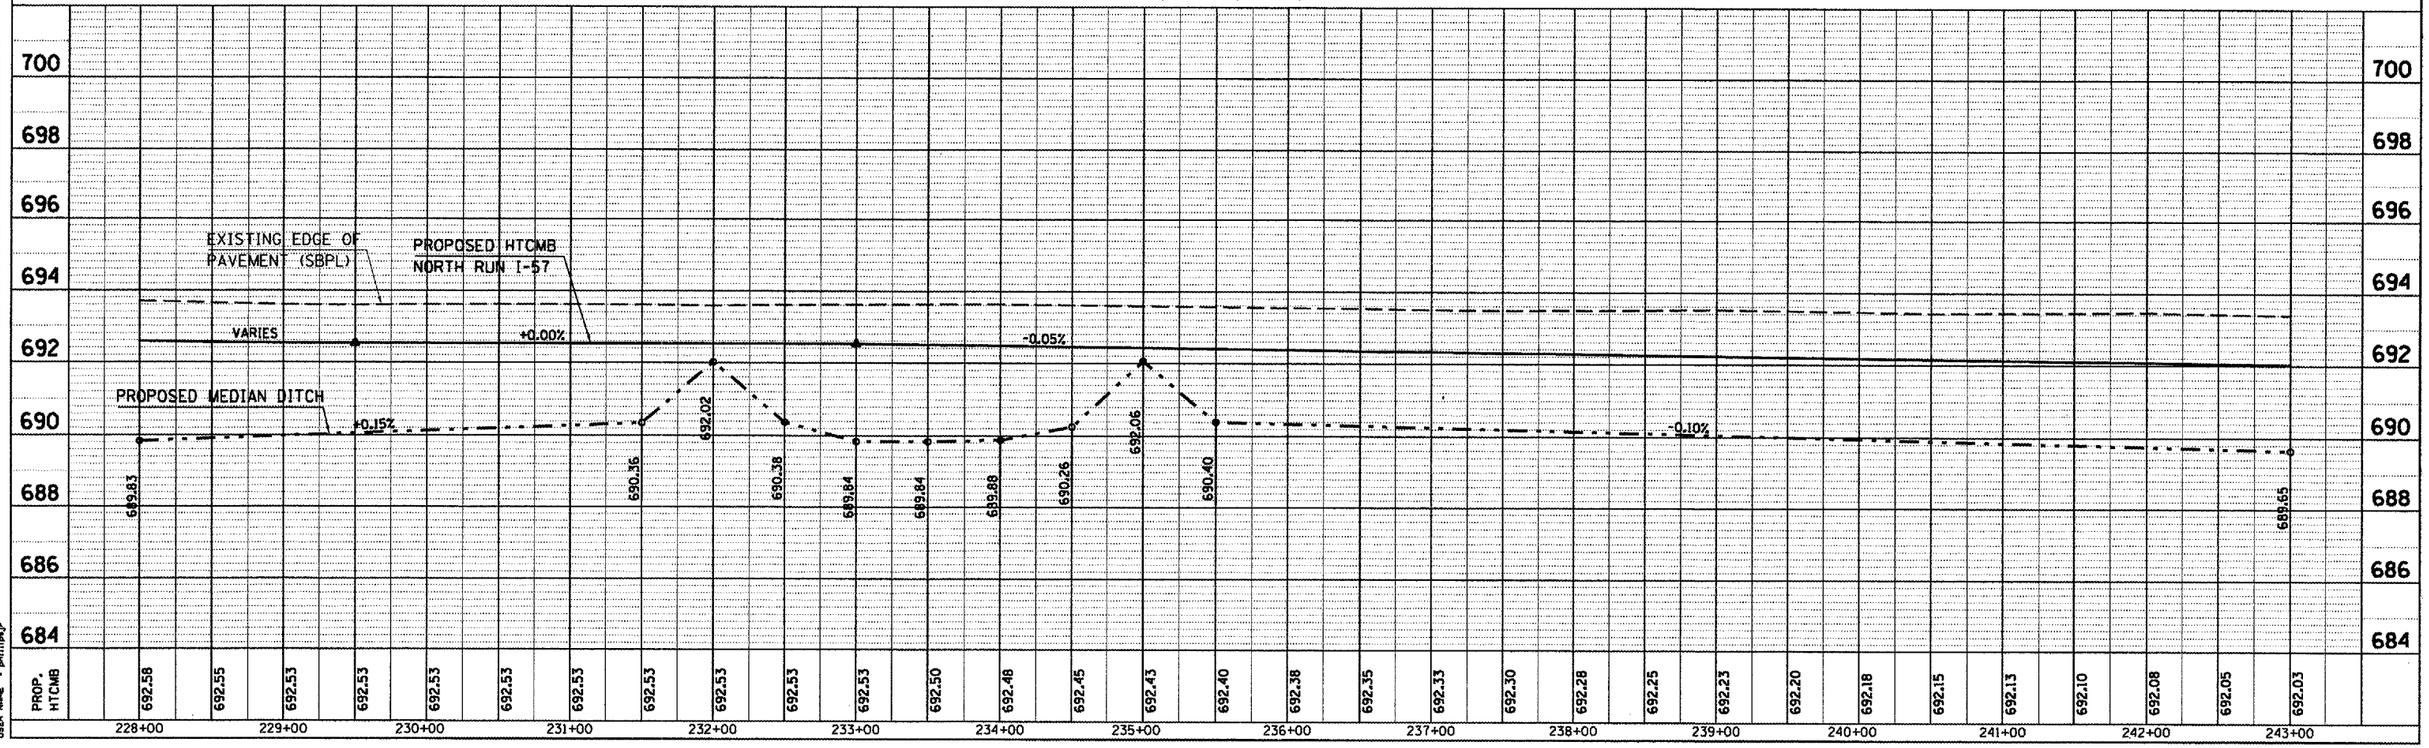

PLOT DATE = 10/30/2006
FILE NAME = d:\projects\d06686 (v8)\pesotum\pesotumsheets.dgn
PLOT SCALE = 100.0000 ' / IN.
USER NAME = phillipd

LOCATION #2 PESOTUM 228+00 TO 243+00