CONTRACT NO. 70547

F.A.I RTE.	SECTION	COUNTY	TOTAL SHEETS	SHEET NO.
57&74	*	**	151	31
STA. 243+00		TO STA.258+00		
FED. ROAD DIST. NO.	ILLINOIS	FED. AID PROJECT		

* D5 CABLE GUARD 20072
** CHAMPAIGN, DEWITT & DOUGLAS

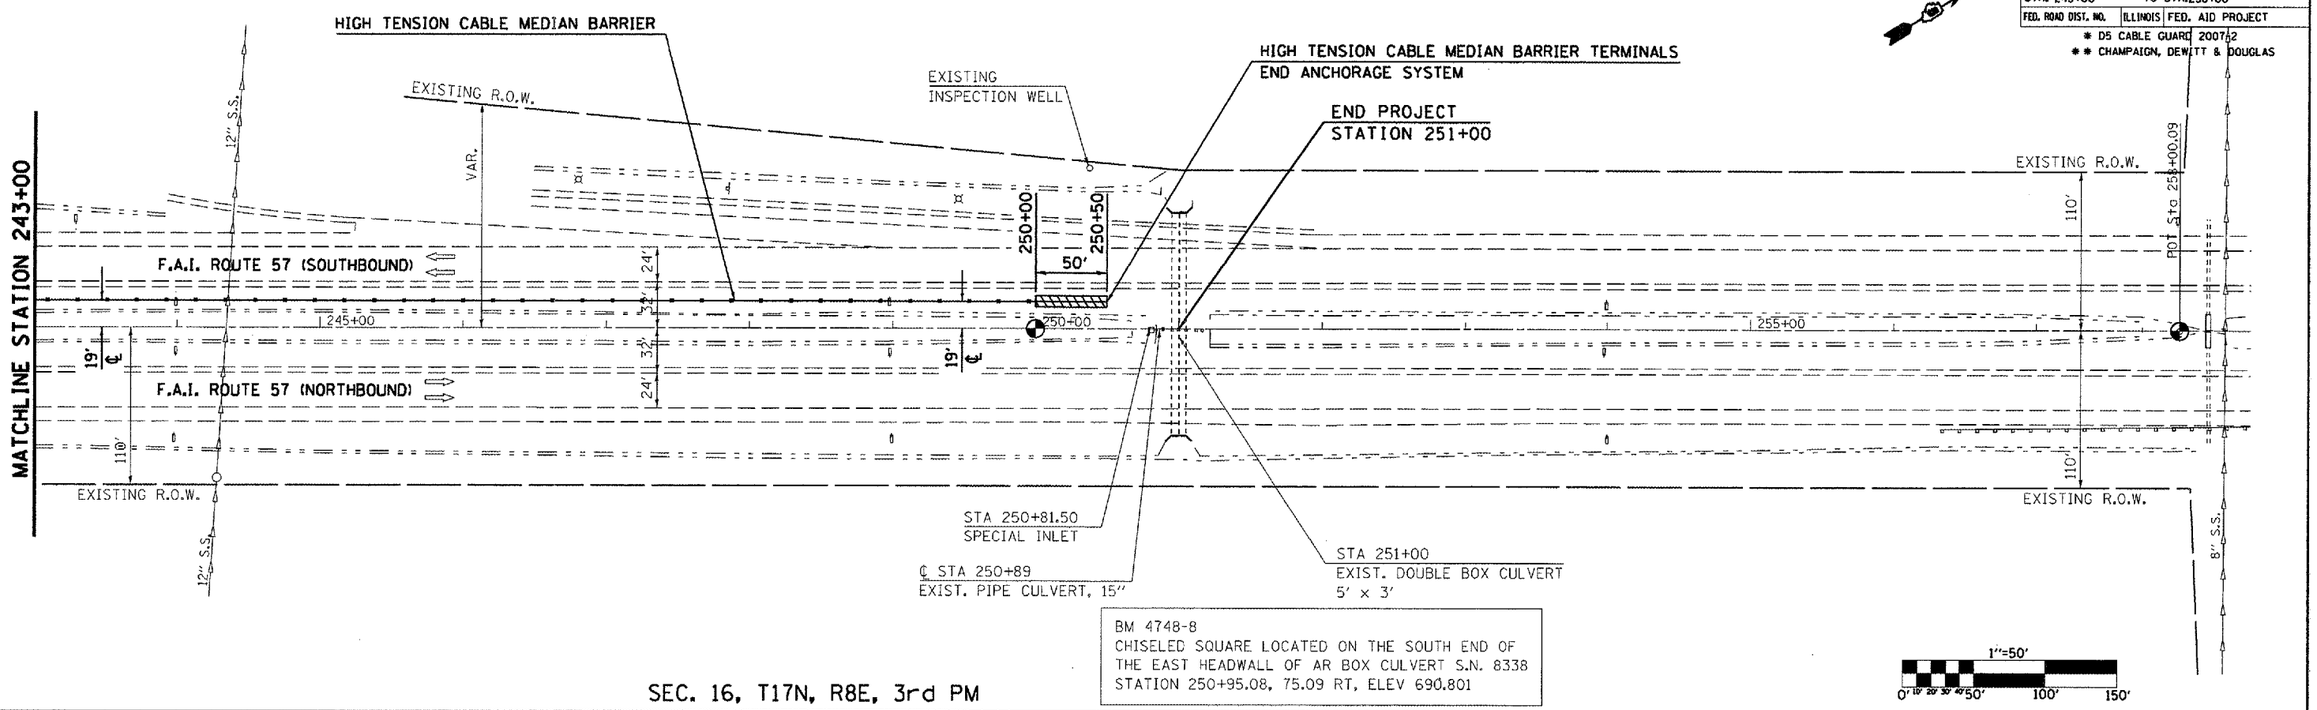

BM 4748-8
CHISELED SQUARE LOCATED ON THE SOUTH END OF THE EAST HEADWALL OF AR BOX CULVERT S.N. 8338
STATION 250+95.08, 75.09 RT, ELEV 690.801

SEC. 16, T17N, R8E, 3rd PM

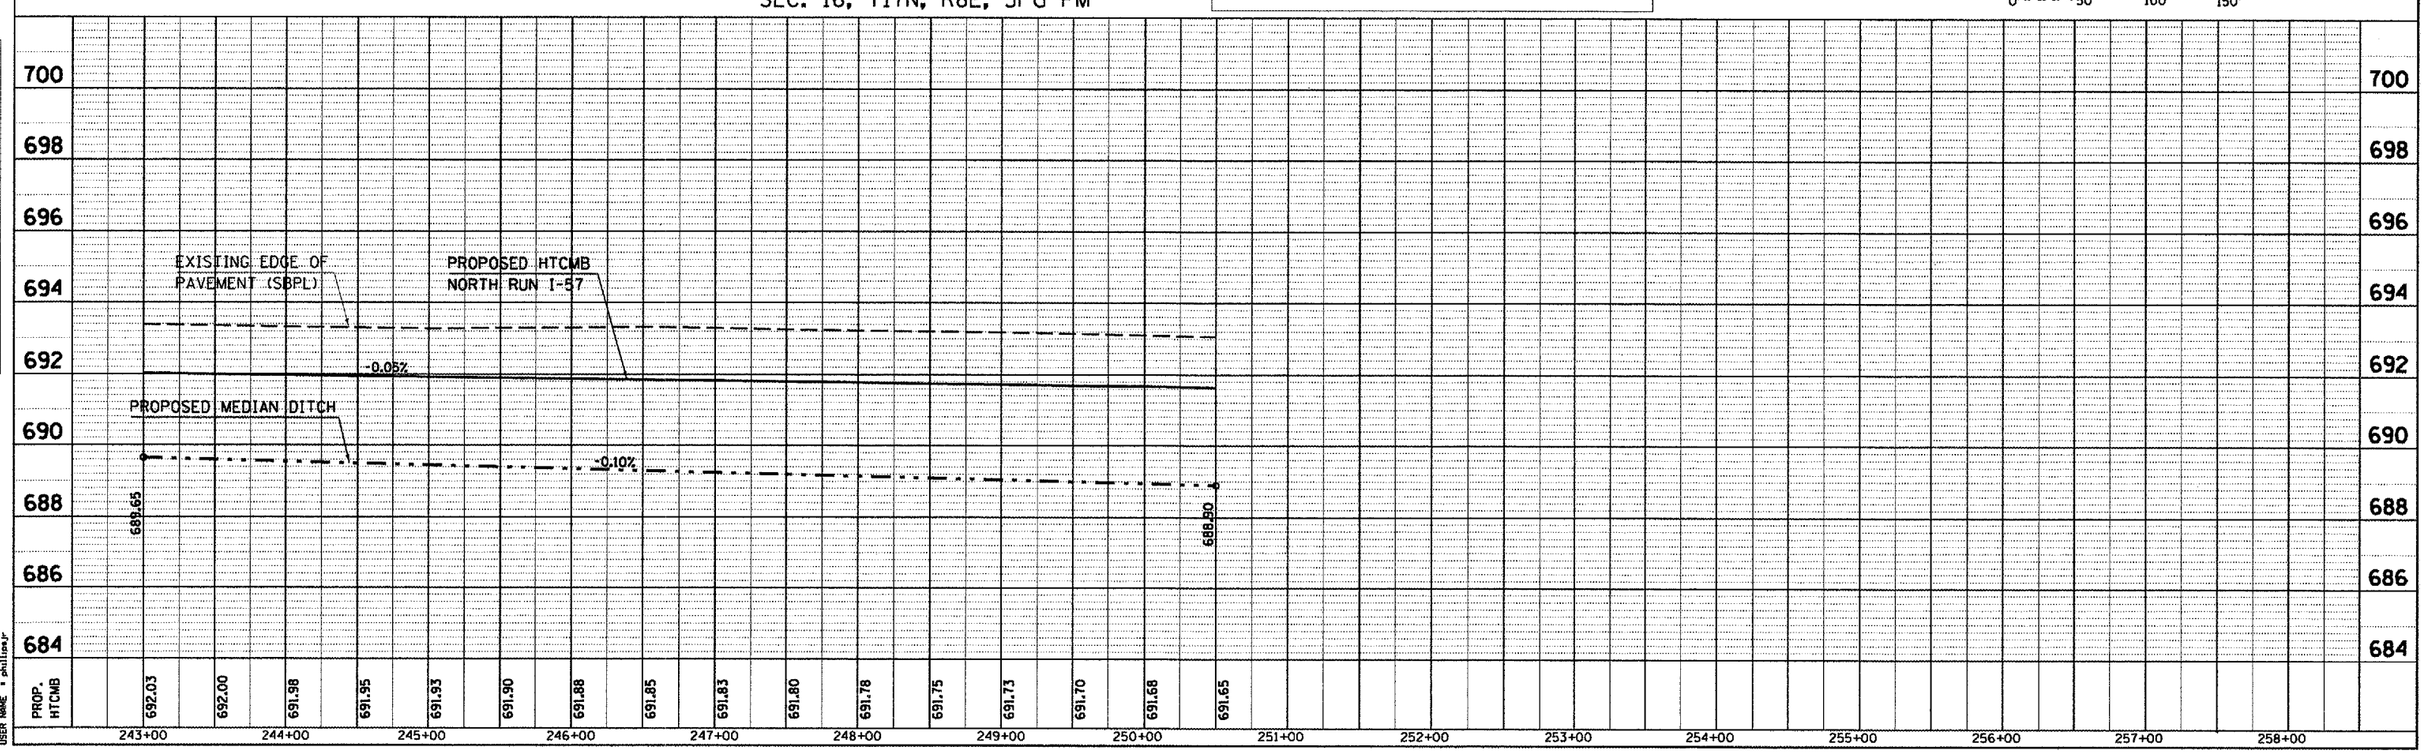

PLAN
SURVEYED
DRAWN
ALIGNMENT CHECKED
RT. OF WAY CHECKED
PLAN FIELD CHECKED
NOTE BOOK NO.
BY
DATE

PROFILE
SURVEYED
DRAWN
GRADES CHECKED
STRUCTURE DATA CHECKED
NOTE BOOK NO.
BY
DATE

PLOT DATE = 10/30/2006
FILE NAME = o:\pe_specs\d5061B5 1-57\pesotum\pesotumsheets.dgn
PLOT SCALE = 50.0000 ' / IN.
USER NAME = phillsjr

LOCATION #2 PESOTUM 243+00 TO 258+00