CONTRACT NO. 70547

F.A.I RTE.	SECTION	COUNTY	TOTAL SHEETS	SHEET NO.
57&74	*	**	151	109

STA. 216+50 TO STA.217+50

FED. ROAD DIST. NO. | ILLINOIS | FED. AID PROJECT

* D5 CABLE GUARD 2007-2
** CHAMPAIGN, DEWITT & DOUGLAS

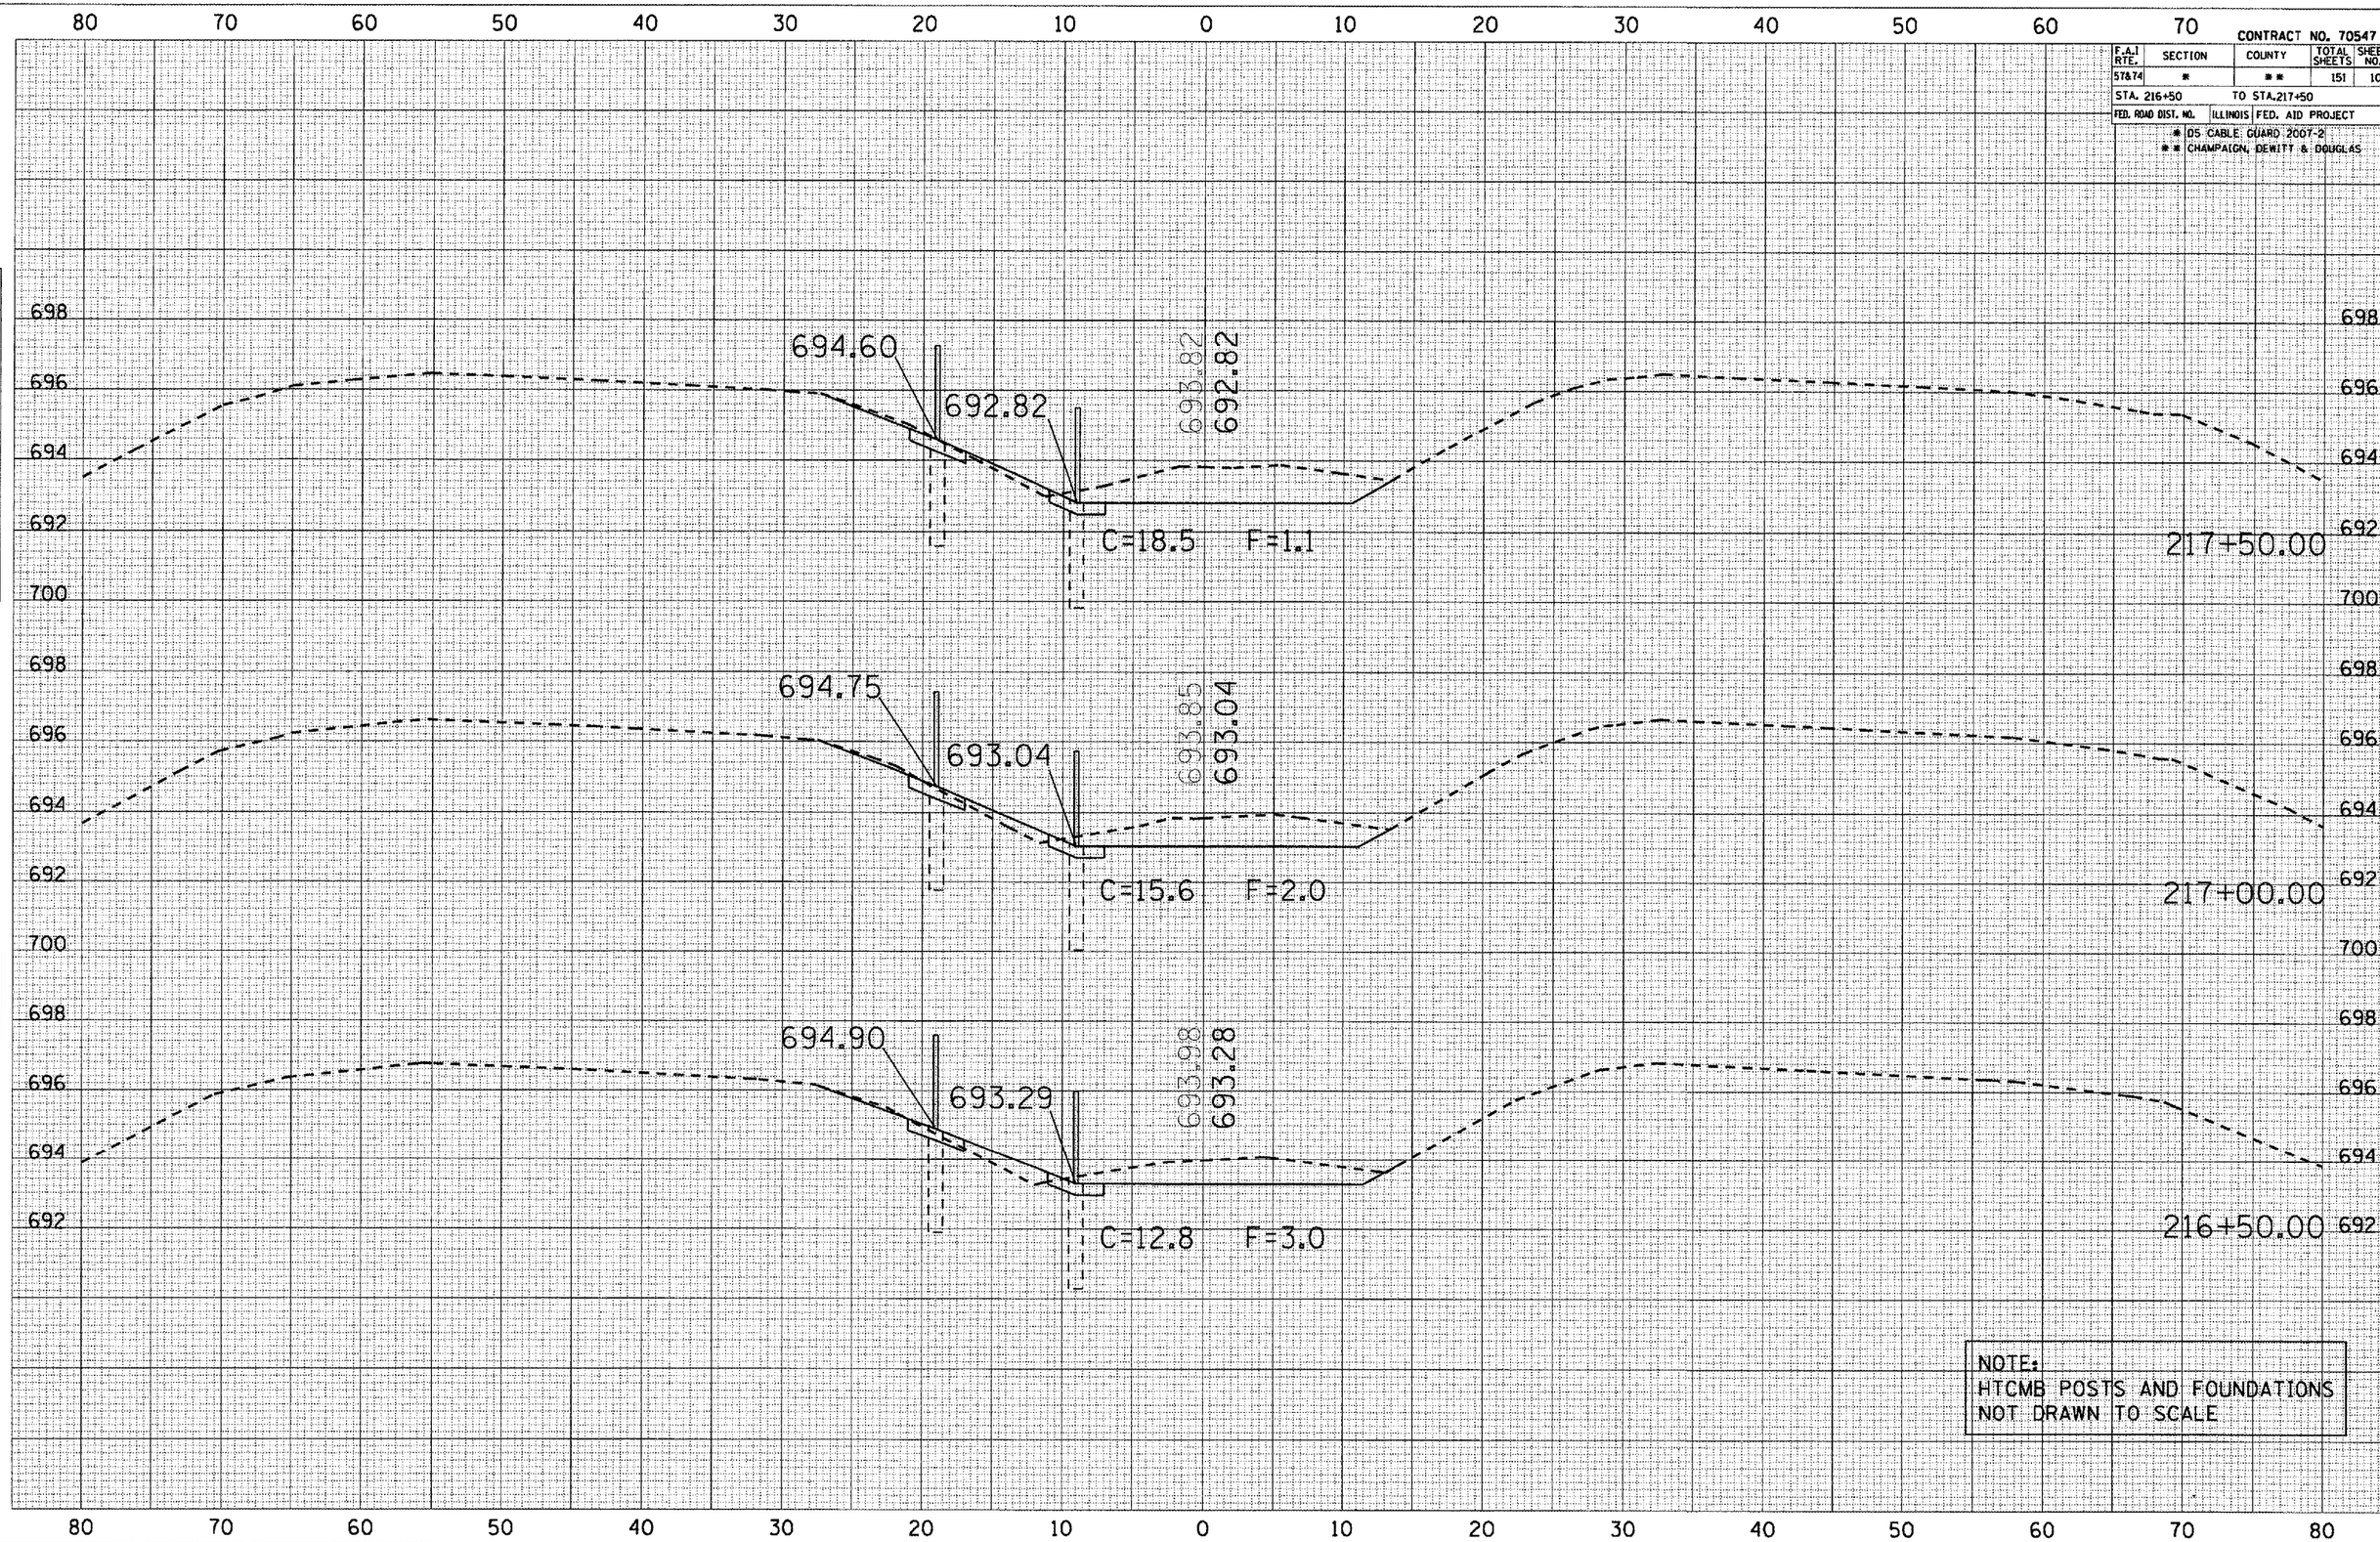

NOTE:
HTCMB POSTS AND FOUNDATIONS
NOT DRAWN TO SCALE

FINAL SURVEY | NOTE BOOK NO. | SURVEYED | PLOTTED | TEMPLATE | AREAS | AREAS CHECKED | BY | DATE

ORIGINAL SURVEY | NO. | SURVEYED | PLOTTED | TEMPLATE | AREAS | AREAS CHECKED | BY | DATE

PLOT DATE = 10/30/2006
FILE NAME = c:\projects\d506106 (v8)\pesctum\tabgr d5374.dgn
PLOT SCALE = 10.5882 ' / IN.
USER NAME = phillipsjr