CONTRACT NO. 70547

F.A.I RTE.	SECTION	COUNTY	TOTAL SHEETS	SHEET NO.
57&74	*	**	151	131

STA. 251+50 TO STA.252+00

FED. ROAD DIST. NO.	ILLINOIS	FED. AID PROJECT

* D5 CABLE GUARD 2007-2
** CHAMPAIGN, DEWITT & DOUGLAS

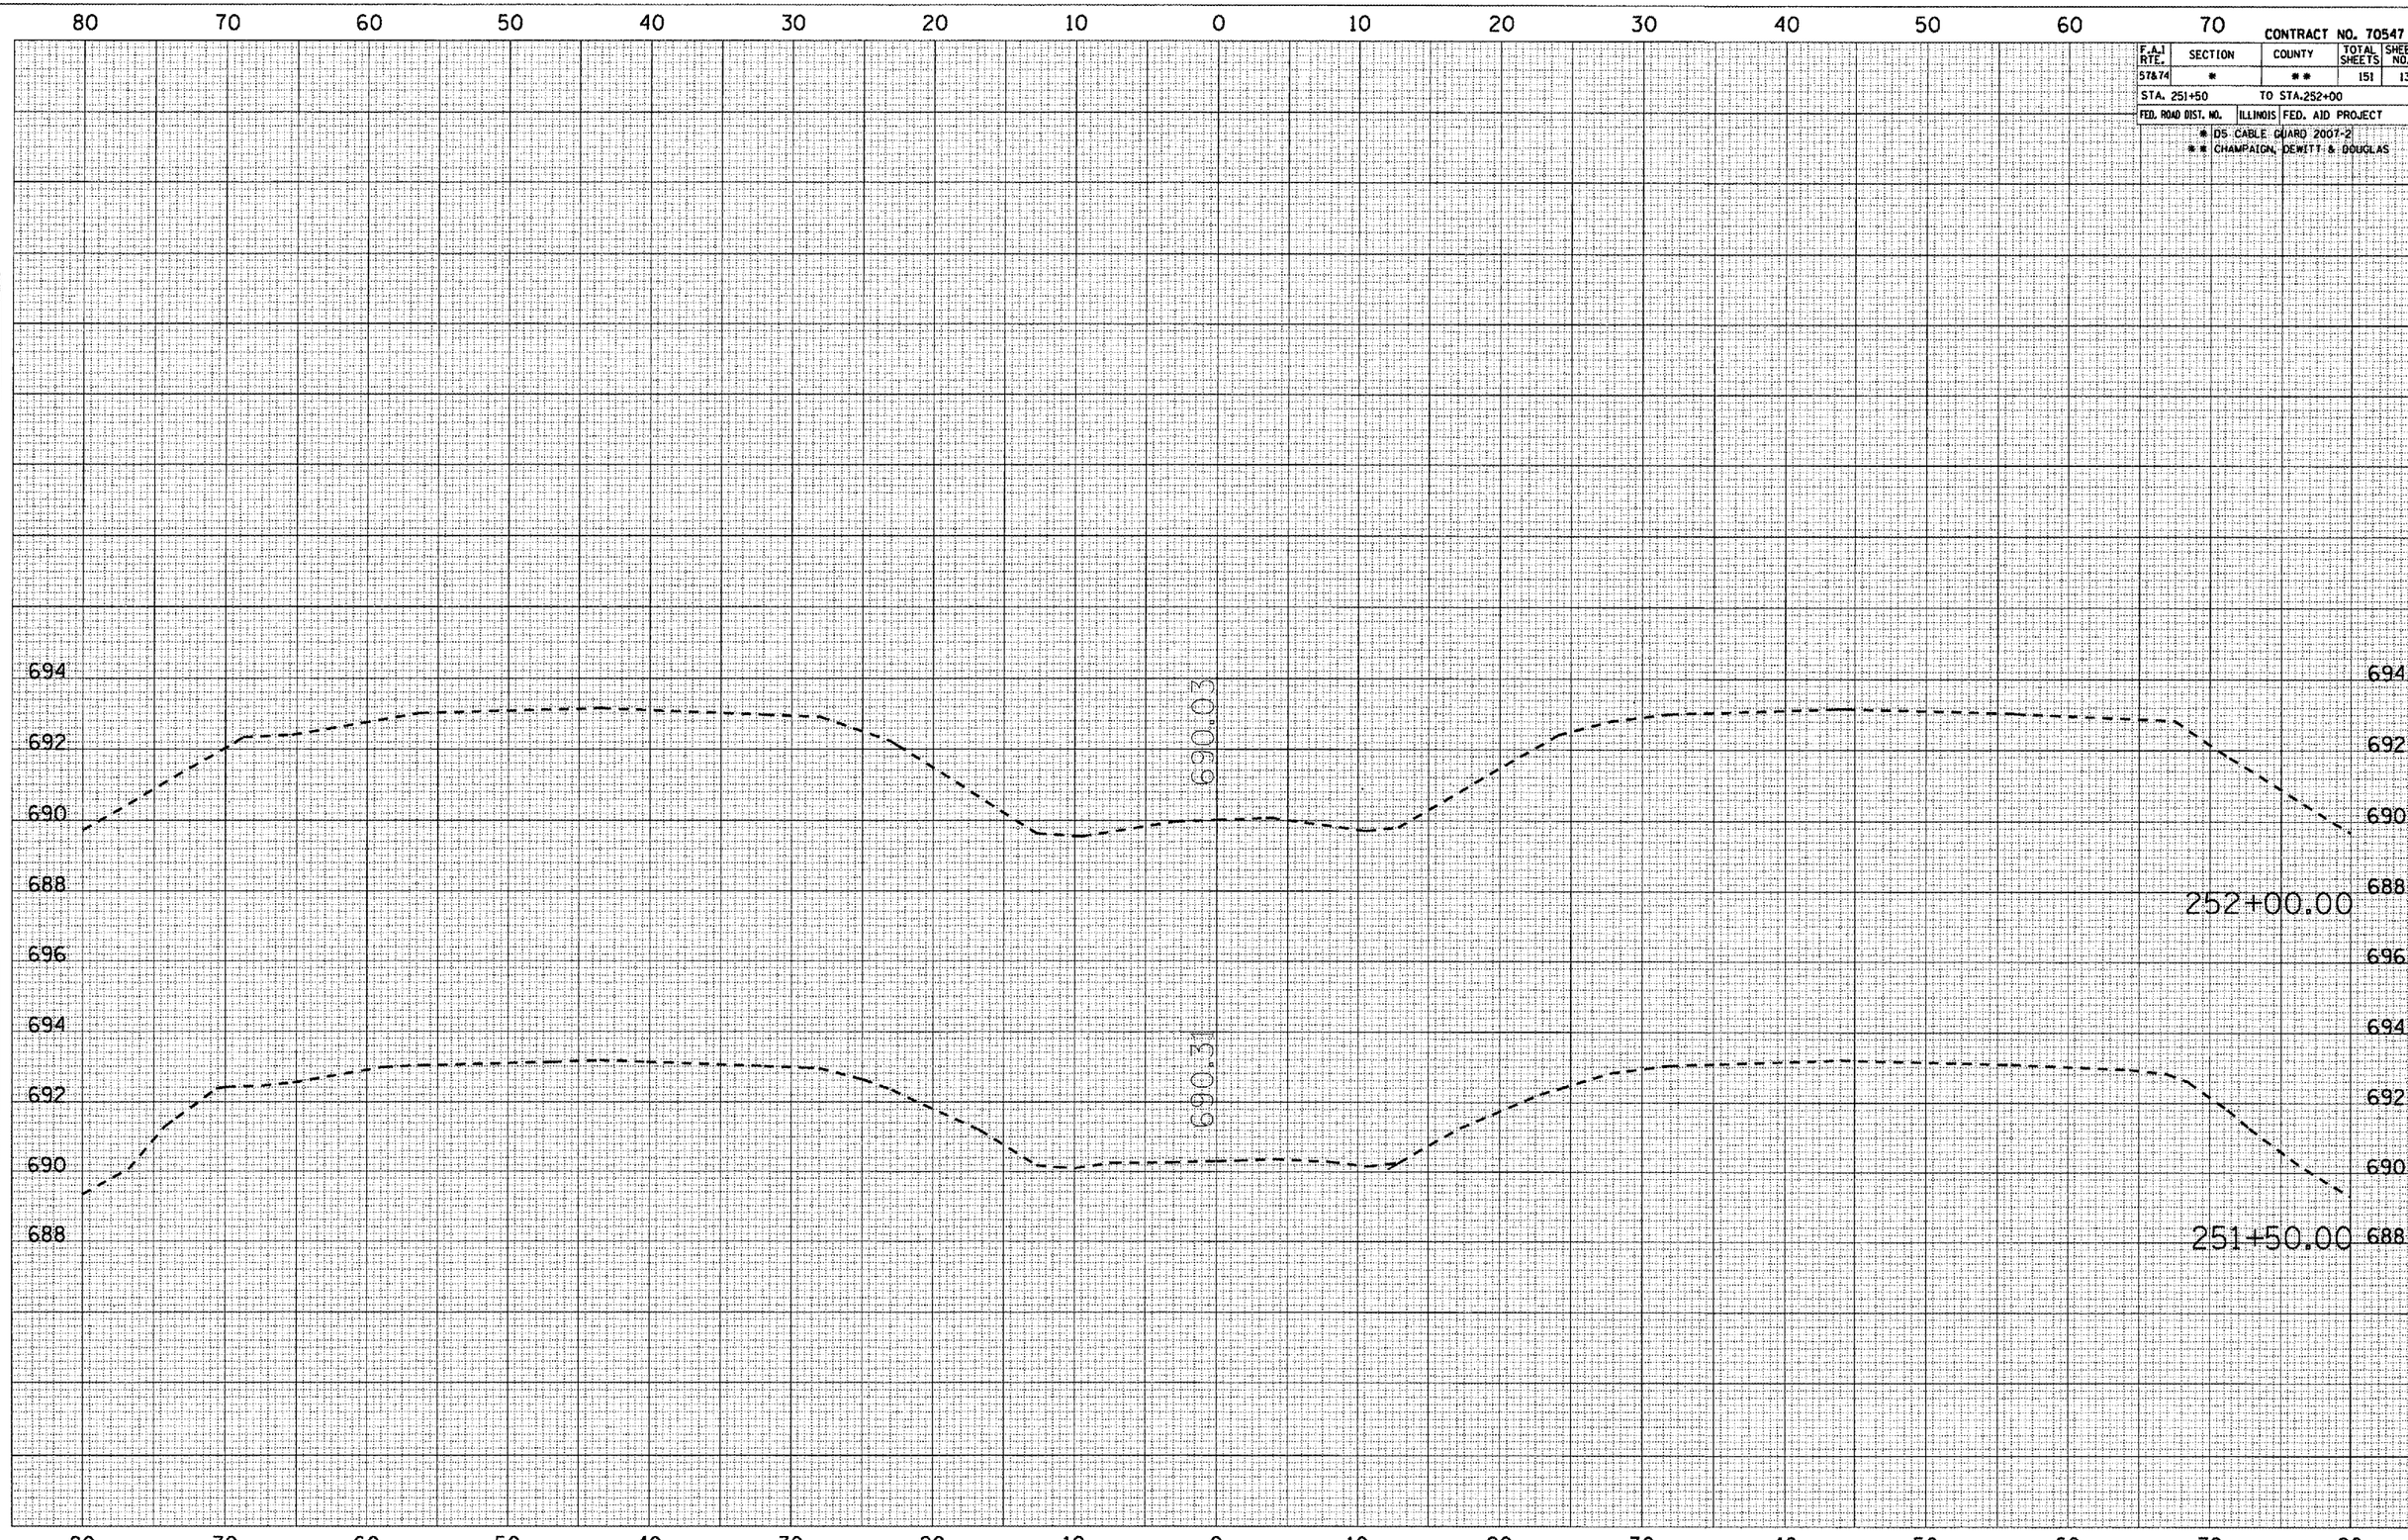

FINAL SURVEY
NOTE BOOK NO.
SURVEYED
PLOTTED
TEMPLATE
AREAS
AREAS CHECKED
BY
DATE

ORIGINAL SURVEY
NO.
SURVEYED
PLOTTED
TEMPLATE
AREAS
AREAS CHECKED
BY
DATE

PLOT DATE = 10/30/2006
FILE NAME = c:\projects\d508106 (v8)\pscotum\cbdgr-dc02.dgn
PLOT SCALE = 10.5882 ' / IN.
USER NAME = phillips,jr

CROSS SECTIONS LOCATION #2 PSCOTUM