F.A.P. RTE.	SECTION	COUNTY	TOTAL SHEETS	SHEET NO.
612	101B-1	SCHUYLER	15	4
FED. ROAD DIST. NO.	ILLINOIS	FED. AID PROJECT		

CONTRACT NO. 72310

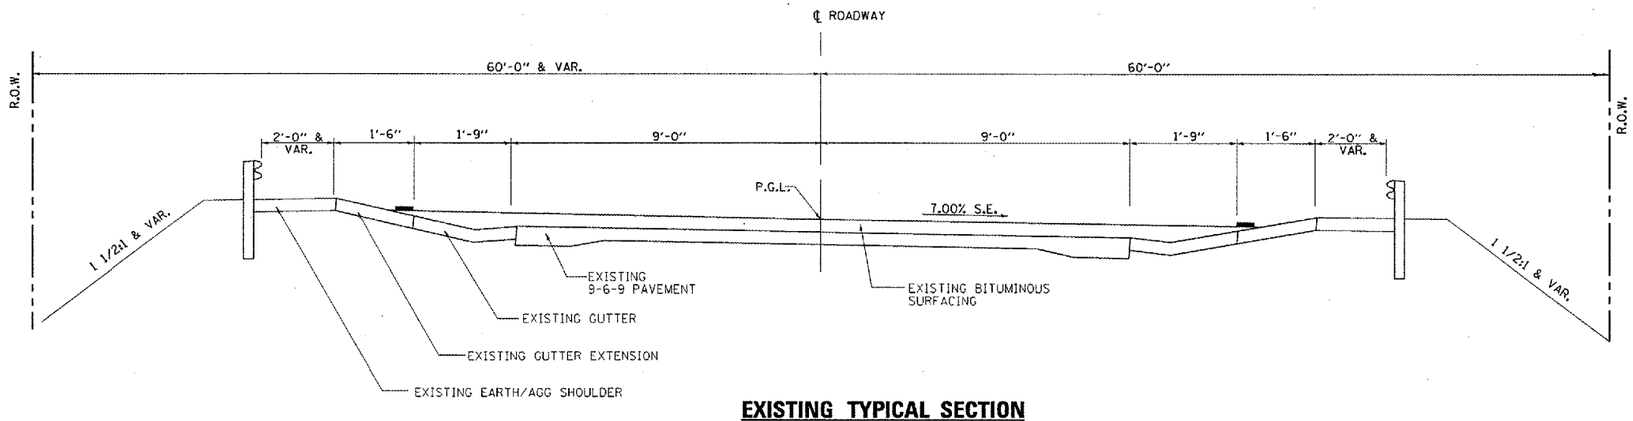

EXISTING TYPICAL SECTION

STA. 40+60.00 TO STA. 47+08.00

REVISIONS NAME	DATE

ILLINOIS DEPARTMENT OF TRANSPORTATION

EXISTING TYPICAL SECTION

DRAWN BY MLO

DATE 11/03 CHECKED BY SJK