CONTRACT NO. 72851

F.A.P. RTE.	SECTION	COUNTY	TOTAL SHEETS	SHEET NO.
67	S(RS-5,TS-7),L	SANGAMON	78	22
STA.		TO STA.		
FED. ROAD DIST. NO.	ILLINOIS	FED. AID PROJECT		

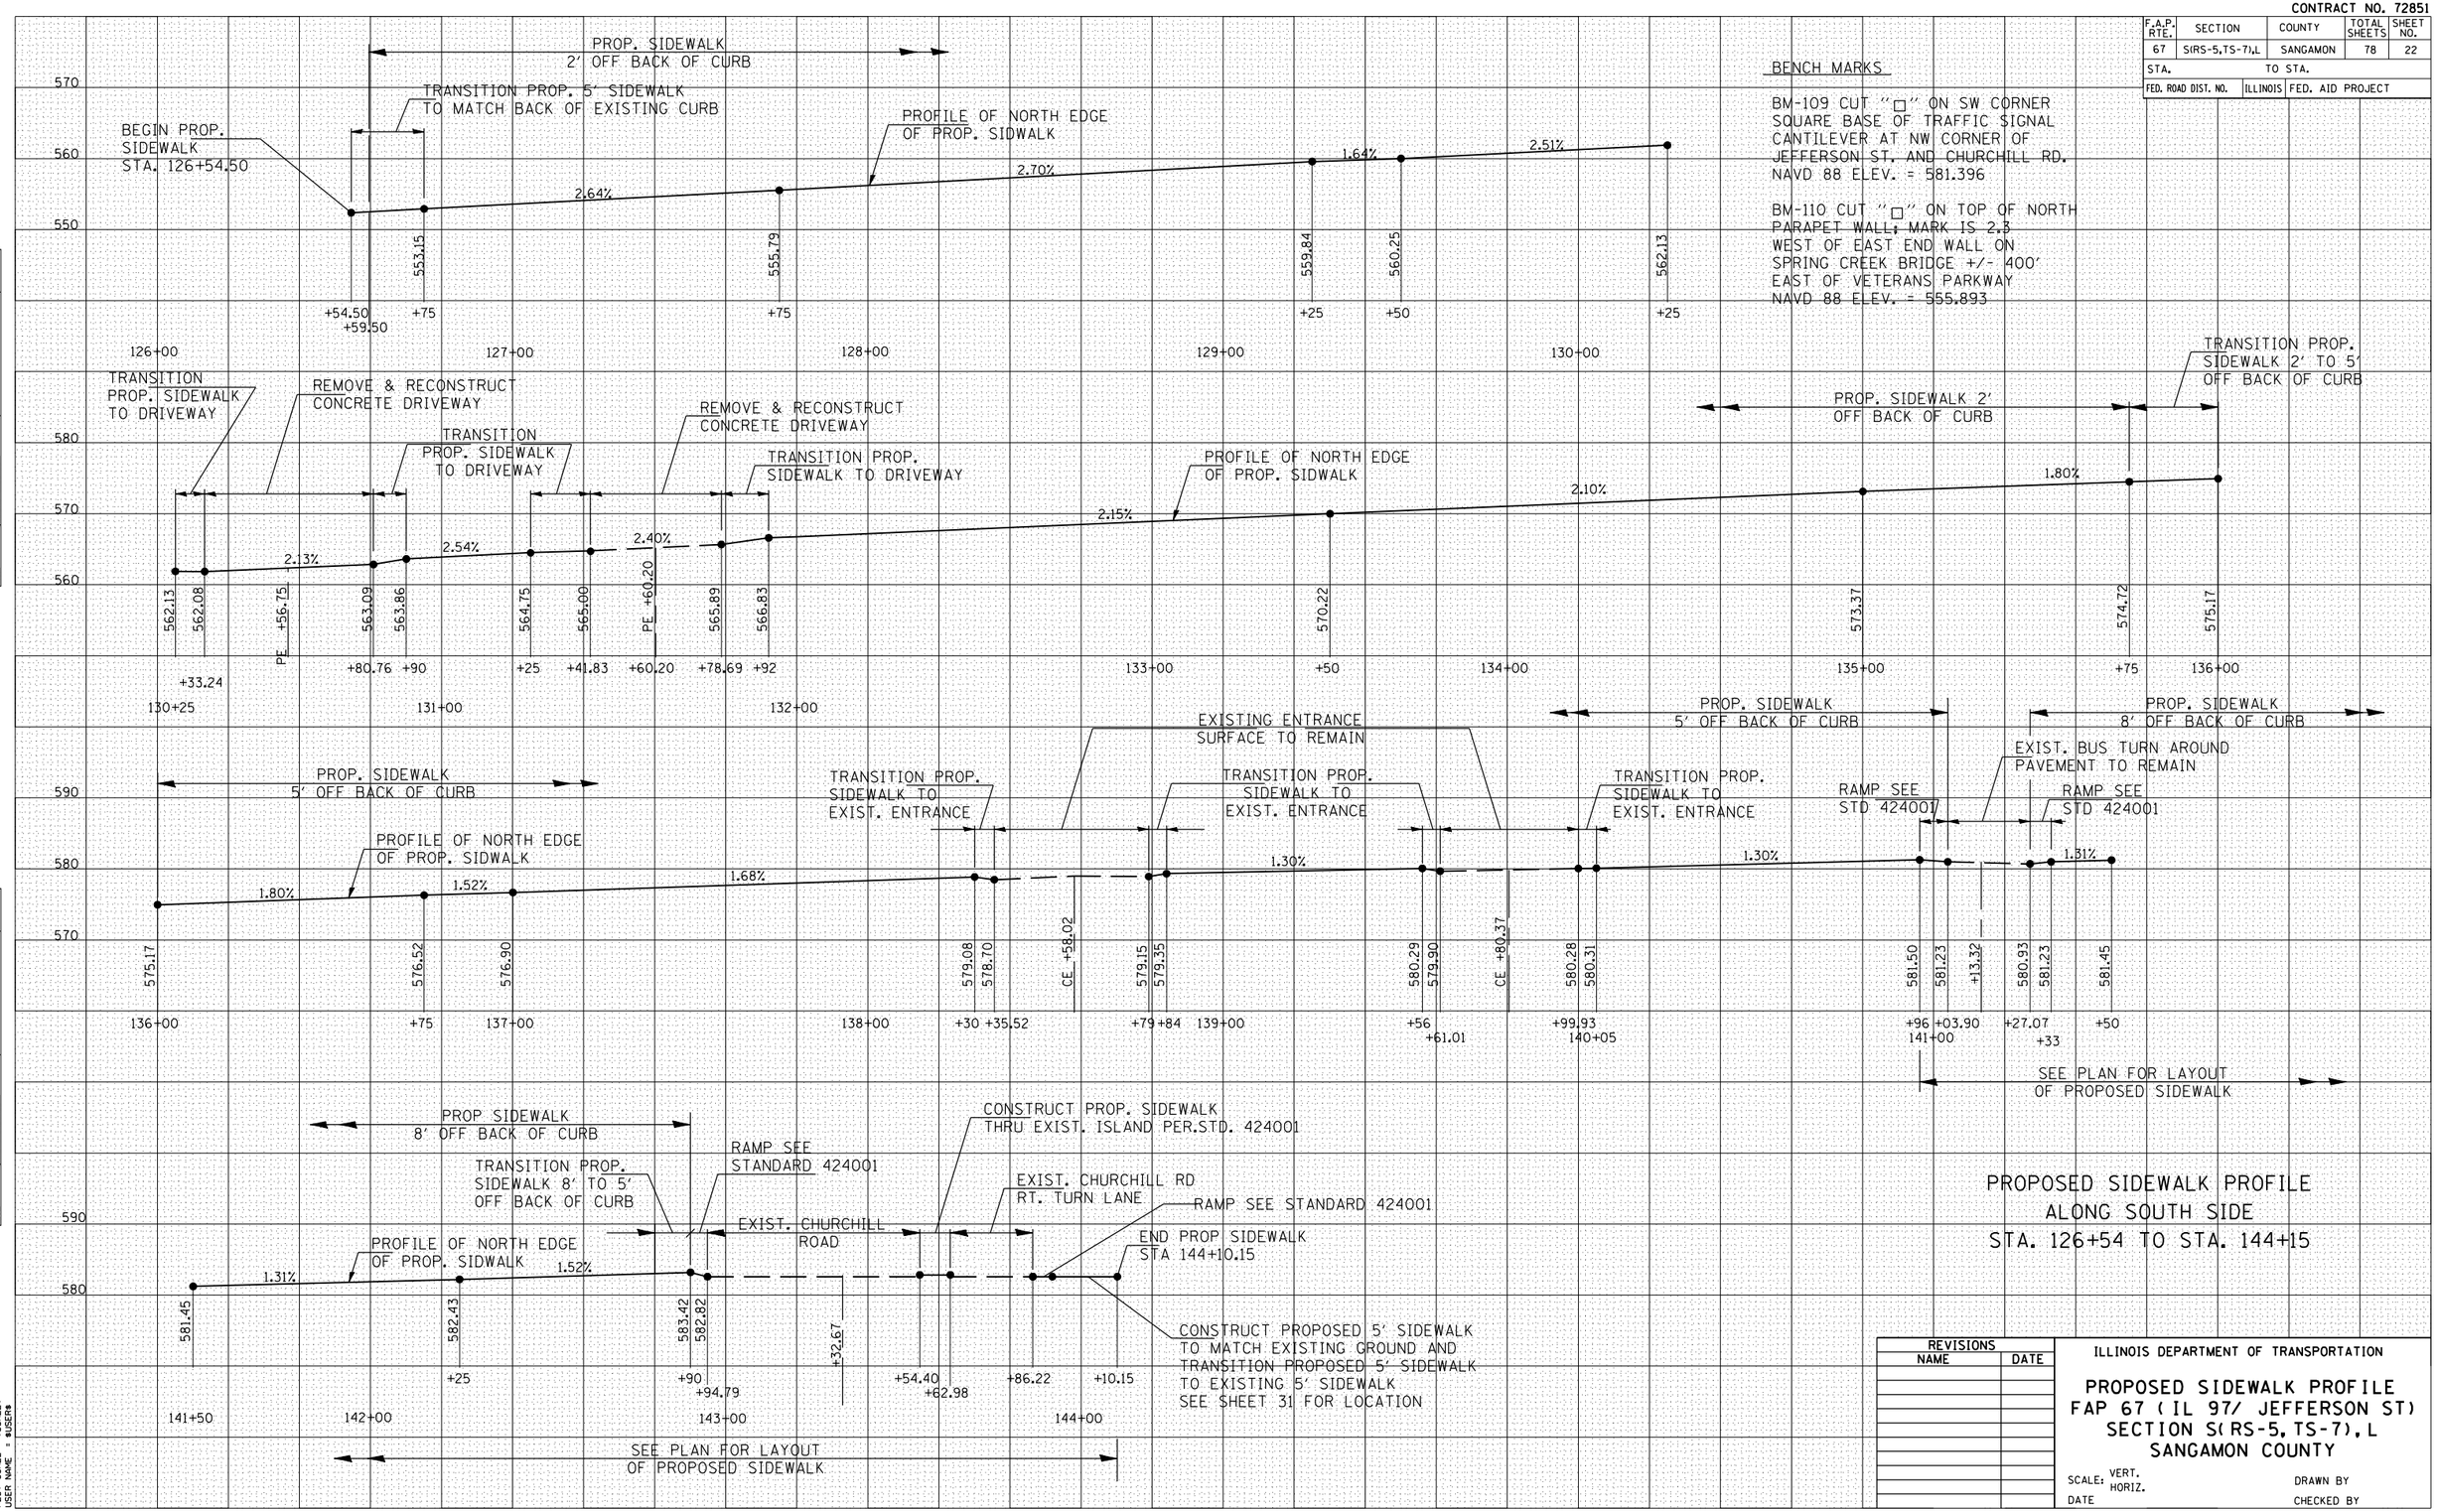

BENCH MARKS

BM-109 CUT "□" ON SW CORNER SQUARE BASE OF TRAFFIC SIGNAL CANTILEVER AT NW CORNER OF JEFFERSON ST. AND CHURCHILL RD. NAVD 88 ELEV. = 581.396

BM-110 CUT "□" ON TOP OF NORTH PARAPET WALL; MARK IS 2.3 WEST OF EAST END WALL ON SPRING CREEK BRIDGE +/- 400' EAST OF VETERANS PARKWAY NAVD 88 ELEV. = 555.893

PROPOSED SIDEWALK PROFILE
ALONG SOUTH SIDE
STA. 126+54 TO STA. 144+15

FINAL SURVEY		BY	DATE
NOTE BOOK	SURVEYED		
NO.	PLOTTED		
	TEMPLATE		
	AREAS		
	AREAS CHECKED		

ORIGINAL SURVEY		BY	DATE
NOTE BOOK	SURVEYED		
NO.	PLOTTED		
	TEMPLATE		
	AREAS		
	AREAS CHECKED		

PLOT DATE = $DATE$
FILE NAME = $FILEL$
PLOT SCALE = $SCALE$
USER NAME = $USER$

REVISIONS	
NAME	DATE

ILLINOIS DEPARTMENT OF TRANSPORTATION

PROPOSED SIDEWALK PROFILE
FAP 67 (IL 97/ JEFFERSON ST)
SECTION S(RS-5,TS-7),L
SANGAMON COUNTY

SCALE: VERT. HORIZ.
DATE
DRAWN BY
CHECKED BY