CONTRACT NO. 72A24

F.A.P. RTE.	SECTION	COUNTY	TOTAL SHEETS	SHEET NO.
745	•	ADAMS	7	4
STA.		TO STA.		
FED. ROAD DIST. NO.	ILLINOIS	FED. AID PROJECT		

• D-6 TRAFFIC SIGNAL MODERNIZATION 2007-3

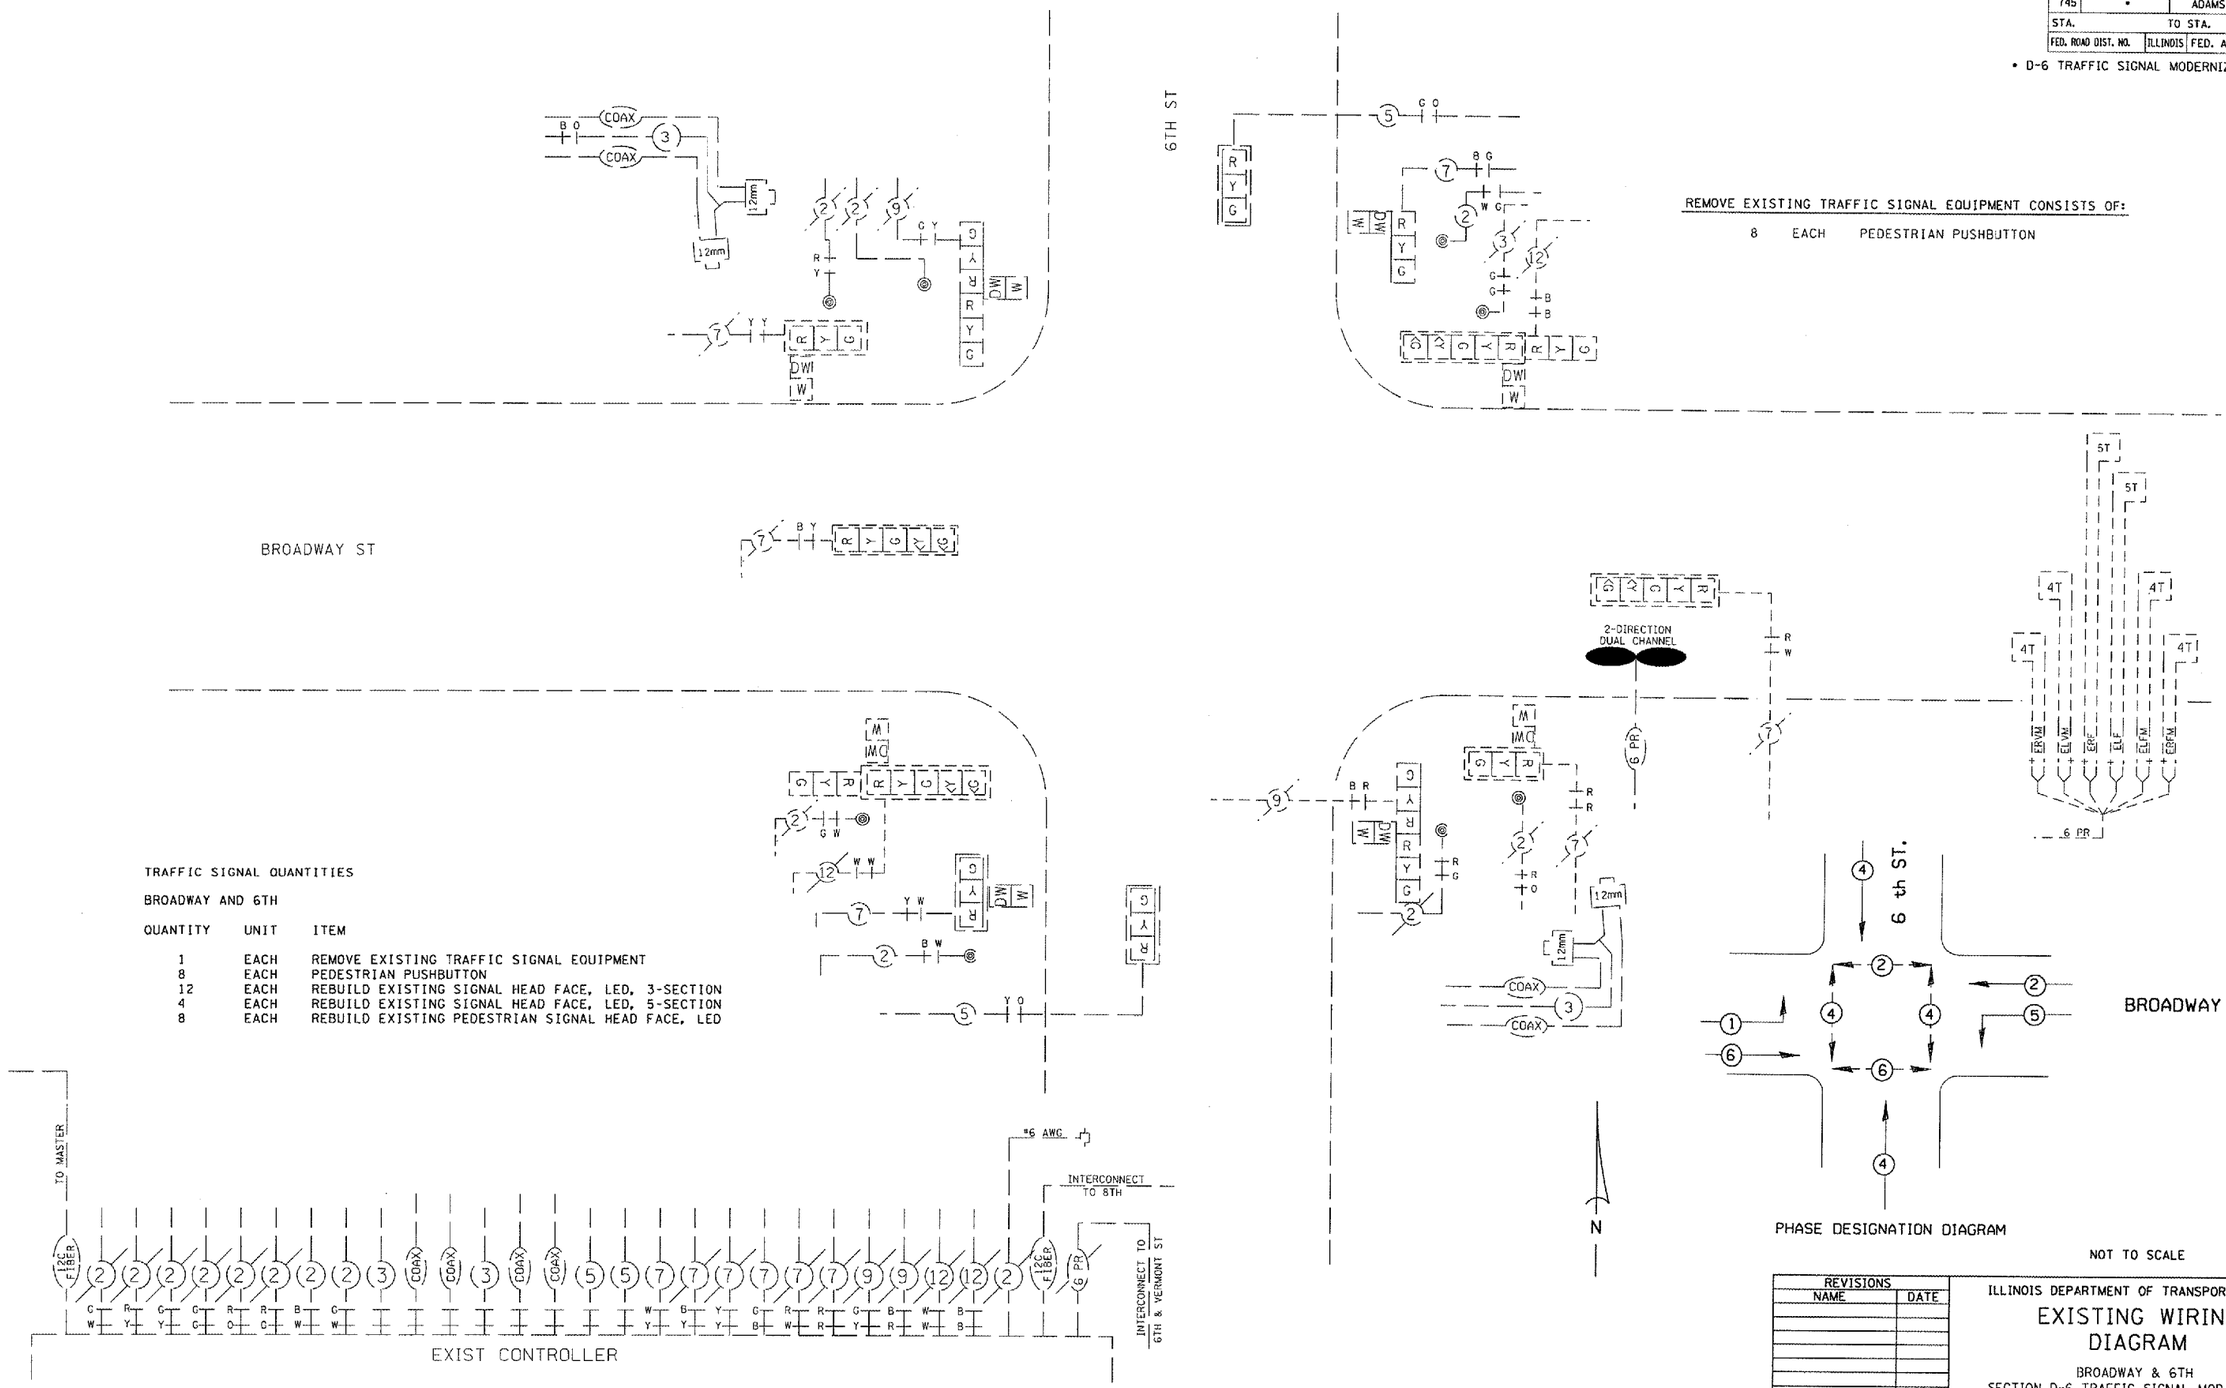

REMOVE EXISTING TRAFFIC SIGNAL EQUIPMENT CONSISTS OF:

8 EACH PEDESTRIAN PUSHBUTTON

TRAFFIC SIGNAL QUANTITIES

BROADWAY AND 6TH

QUANTITY	UNIT	ITEM
1	EACH	REMOVE EXISTING TRAFFIC SIGNAL EQUIPMENT
8	EACH	PEDESTRIAN PUSHBUTTON
12	EACH	REBUILD EXISTING SIGNAL HEAD FACE, LED, 3-SECTION
4	EACH	REBUILD EXISTING SIGNAL HEAD FACE, LED, 5-SECTION
8	EACH	REBUILD EXISTING PEDESTRIAN SIGNAL HEAD FACE, LED

PHASE DESIGNATION DIAGRAM

NOT TO SCALE

REVISIONS	
NAME	DATE

ILLINOIS DEPARTMENT OF TRANSPORTATION

EXISTING WIRING DIAGRAM

BROADWAY & 6TH
SECTION D-6 TRAFFIC SIGNAL MOD 2007-3

SCALE: VERT. HORIZ.
DATE DEC '06
DRAWN BY KDA
CHECKED BY

PLOT DATE = 1/19/2007
FILE NAME = a:\projects\d650906\4th\broadway\trafsignals.dgn
PLOT SCALE = 43.3735 ' / IN.
USER NAME = madamov.j