CONTRACT # 72A98

FAP RTE.	SECTION	COUNTY	TOTAL SHEETS	SHEET NO.
✱✱	✱	SANGAMON	14	12
STA.		TO STA.		
FED. ROAD DIST. NO.	ILLINOIS	FED. AID PROJECT		

✱ D6 DIRKSEN/CLEARLAKE RES 2007

✱✱ FAP 67 - CLEAR LAKE
FAP 75, 668 - DIRKSEN

LEGEND

1. 5" SOLID THERMOPLASTIC LINE, WHITE
2. 5" SOLID THERMOPLASTIC LINE, YELLOW
3. 5" SKIP-DASH (30' SKIP, 10' LINE) THERMOPLASTIC LINE, WHITE
4. 6" SKIP-DASH (6' SKIP, 2' LINE) THERMOPLASTIC LINE, WHITE
5. 6" SOLID THERMOPLASTIC LINE, WHITE
6. 8" SOLID THERMOPLASTIC LINE, WHITE
7. 12" SOLID THERMOPLASTIC DIAGONAL LINE, WHITE
8. 24" PREFORMED PLASTIC, TYPE B STOP BARS

PREFORMED PLASTIC, TYPE B, L&S (15.6 sq ft)

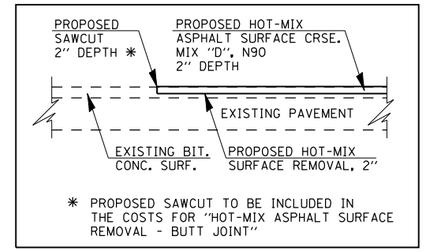

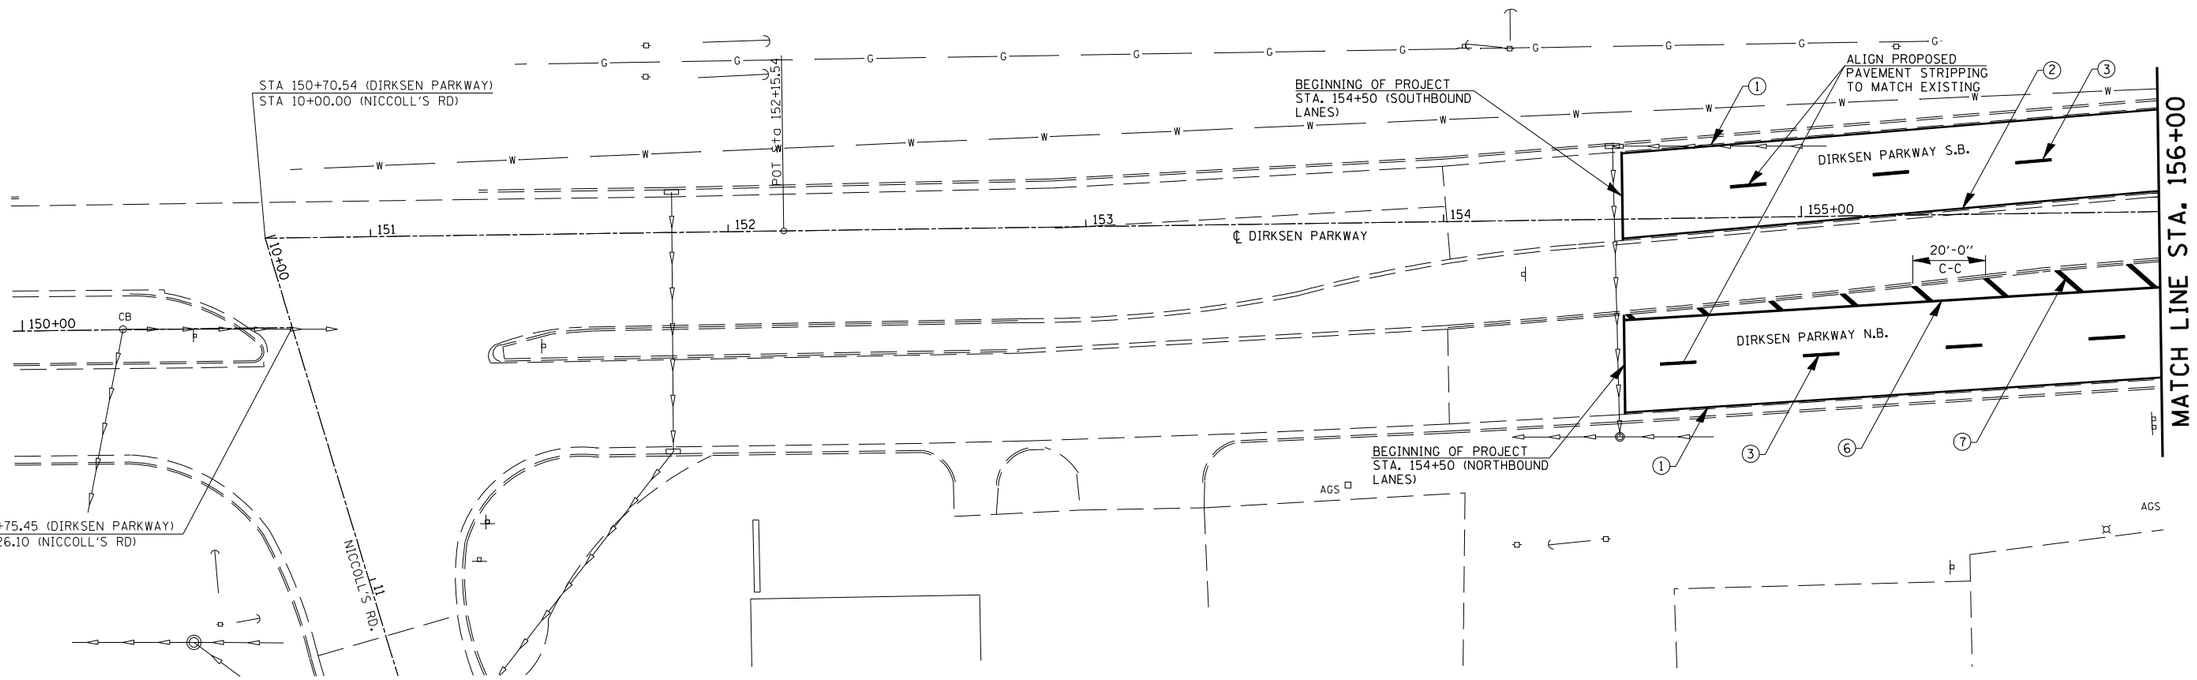

CROSS TIES

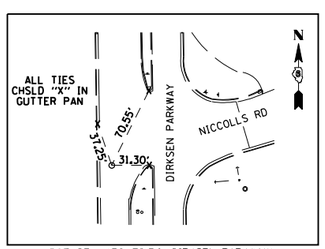

POT STA. 150+70.54 (DIRKSEN PARKWAY) =
STA 10+00.00 NICCOLLS RD
(STAR DRILL W/ CHSLD "X")

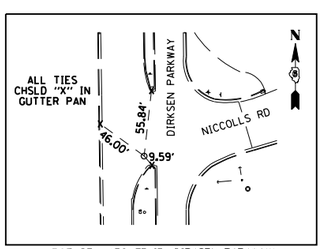

POT STA. 150+75.45 (DIRKSEN PARKWAY) =
STA 10+26.10 NICCOLLS RD
(60D SPIKE NAIL IN CRACK)

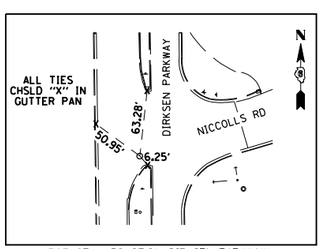

POT STA. 150+67.91 (DIRKSEN PARKWAY) =
(#3 REBAR IN CRACK 1" BELOW PAVEMENT)

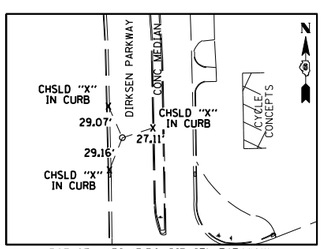

POT STA. 152+15.54 (DIRKSEN PARKWAY)
(DRILLHOLE IN CHSLD "X")

NOTE:

ALL STATION AND OFFSET CALLOUTS ON THIS SHEET ARE REFERENCED OFF OF THE CENTERLINE FOR DIRKSEN PARKWAY.

ILLINOIS DEPARTMENT OF TRANSPORTATION

PLAN & PAVEMENT MARKING DETAILS
DIRKSEN PARKWAY
SECTION: D6 DIRKSEN/CLEARLAKE RES 2007
SANGAMON COUNTY