CONTRACT NO. 76136

F.A.U RTE.	SECTION	COUNTY	TOTAL SHEETS	SHEET NO.
9079	65BR	MADISON	46	11
STA. 388+50		TO STA.389+50		
FED. ROAD DIST. NO.	ILLINOIS	FED. AID PROJECT		

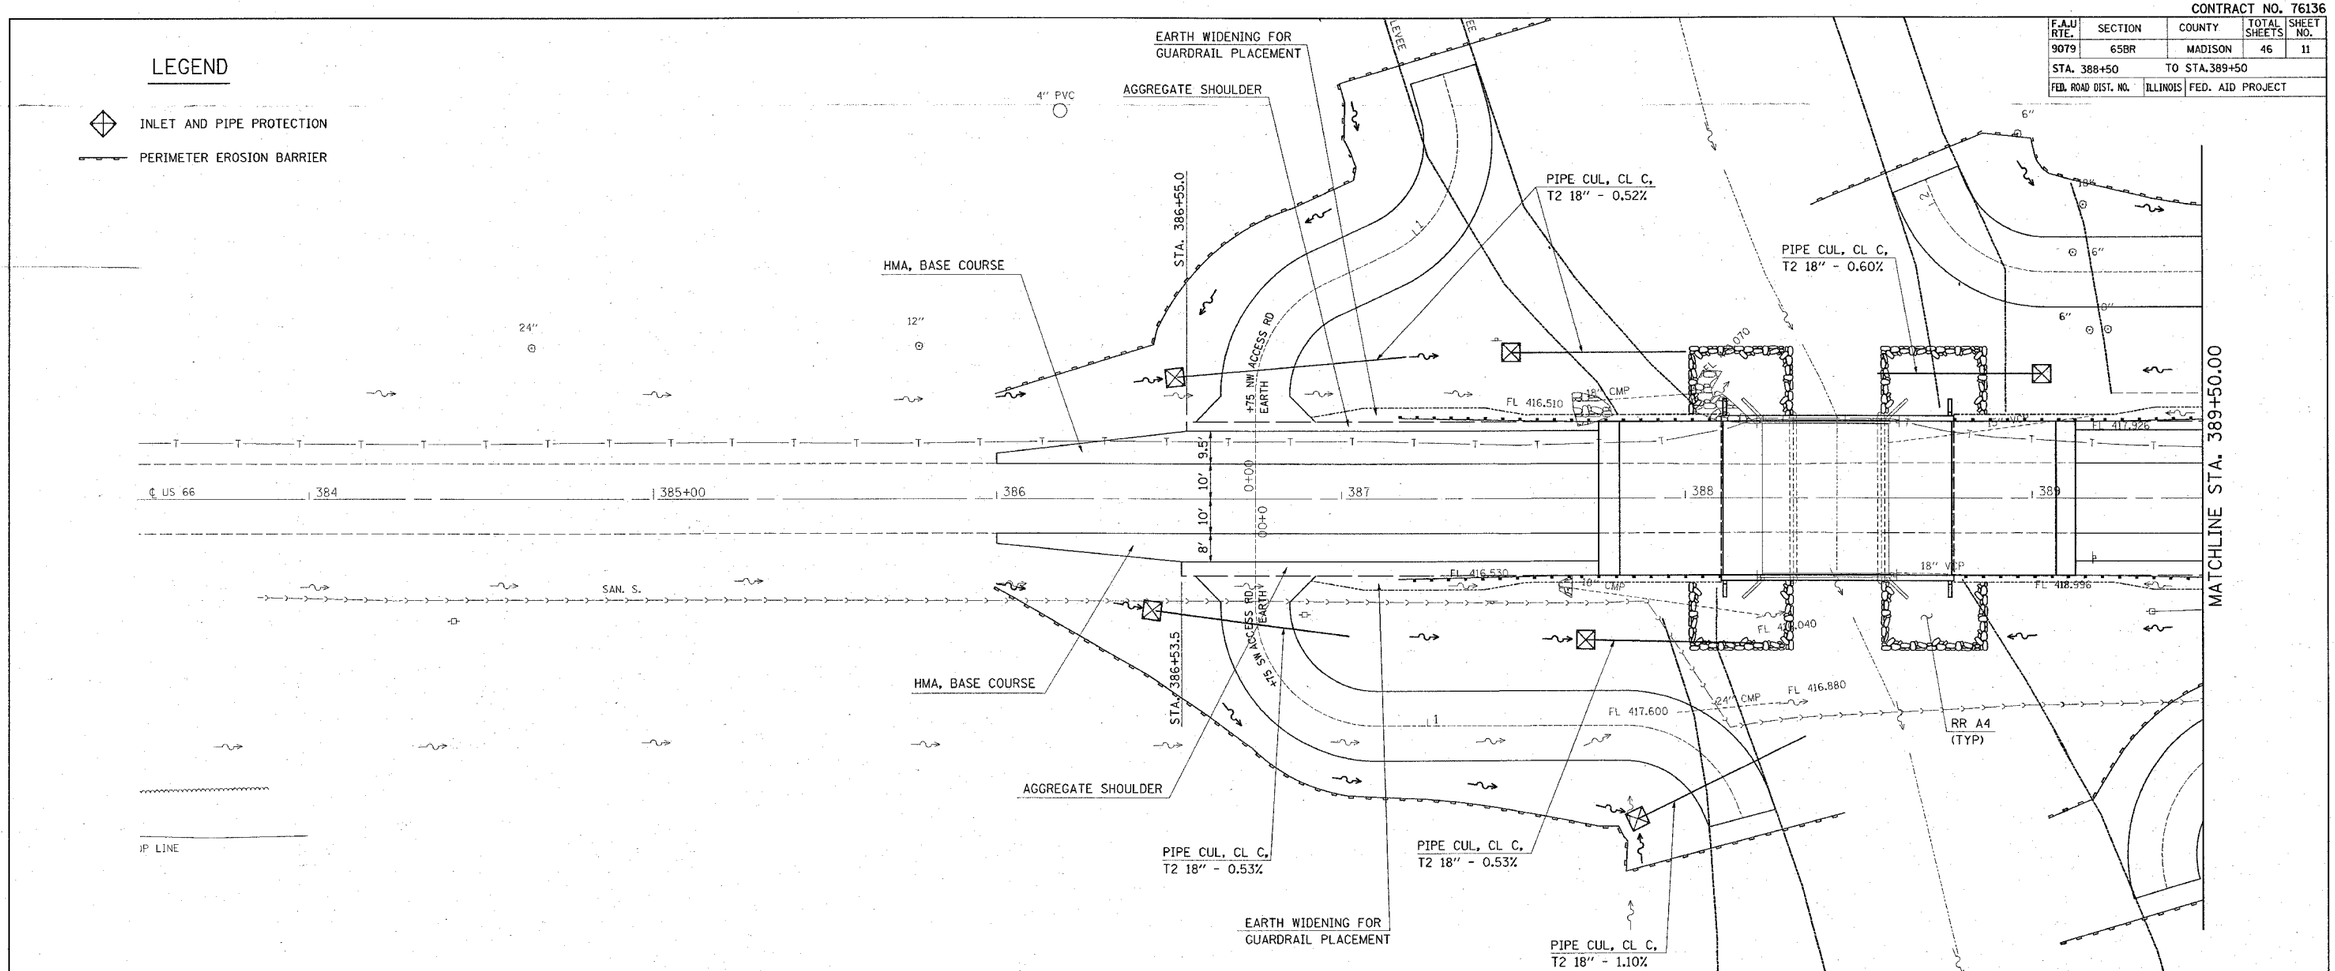

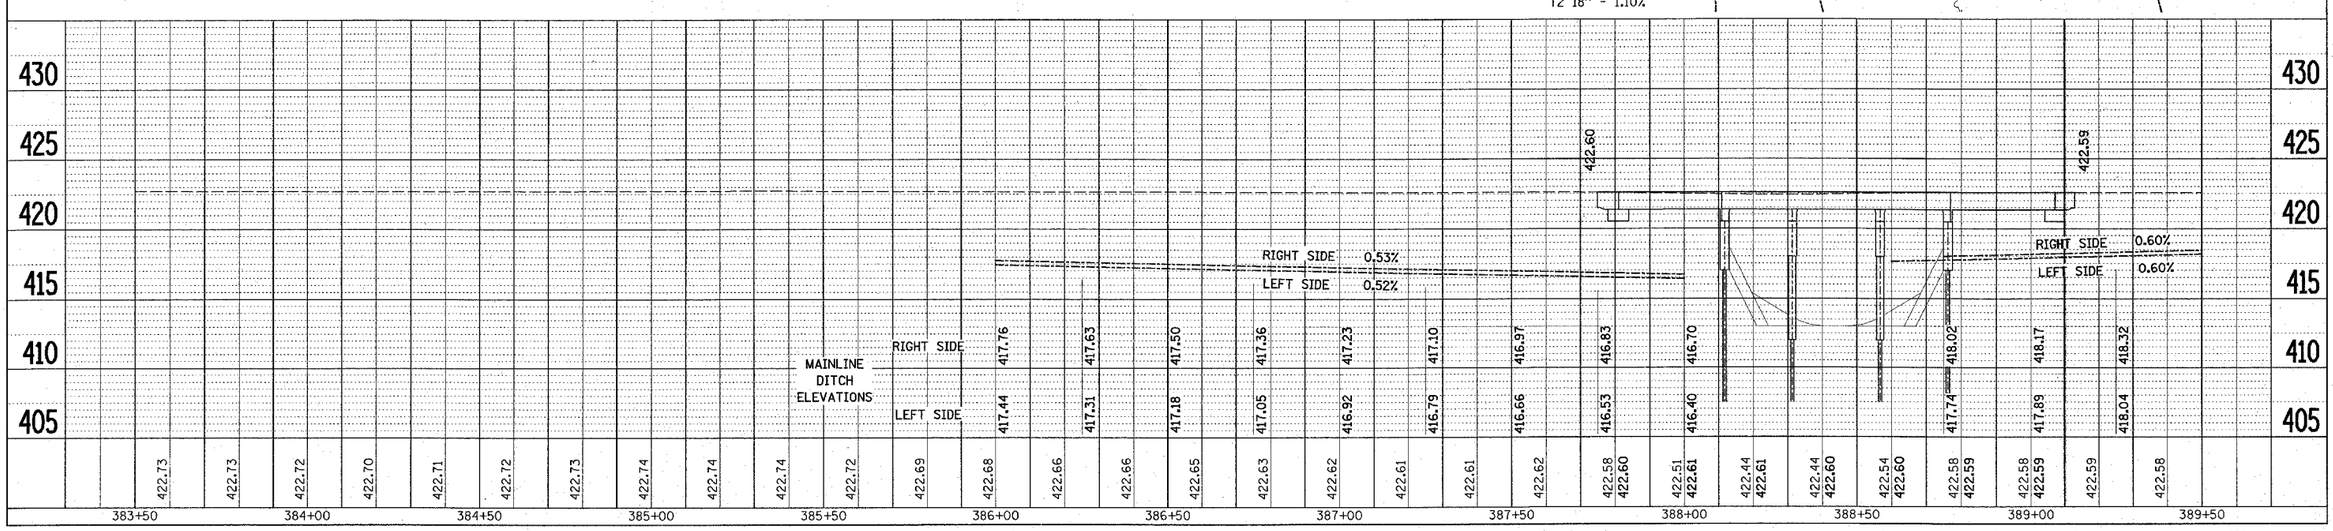

Chain of Rocks Plan/Profile – 20 Scale

PLOT DATE = 2/13/2007
FILE NAME = c:\projects\adi6699\plan\plni6699a.dgn
PLOT SCALE = 20.0000 ' / IN.
REFERENCE = REF