CONTRACT NO. 76136

F.A.U RTE.	SECTION	COUNTY	TOTAL SHEETS	SHEET NO.
9079	65BR	MADISON	46	12
STA. 389+50		TO STA.395+50		
FED. ROAD DIST. NO.	ILLINOIS	FED. AID PROJECT		

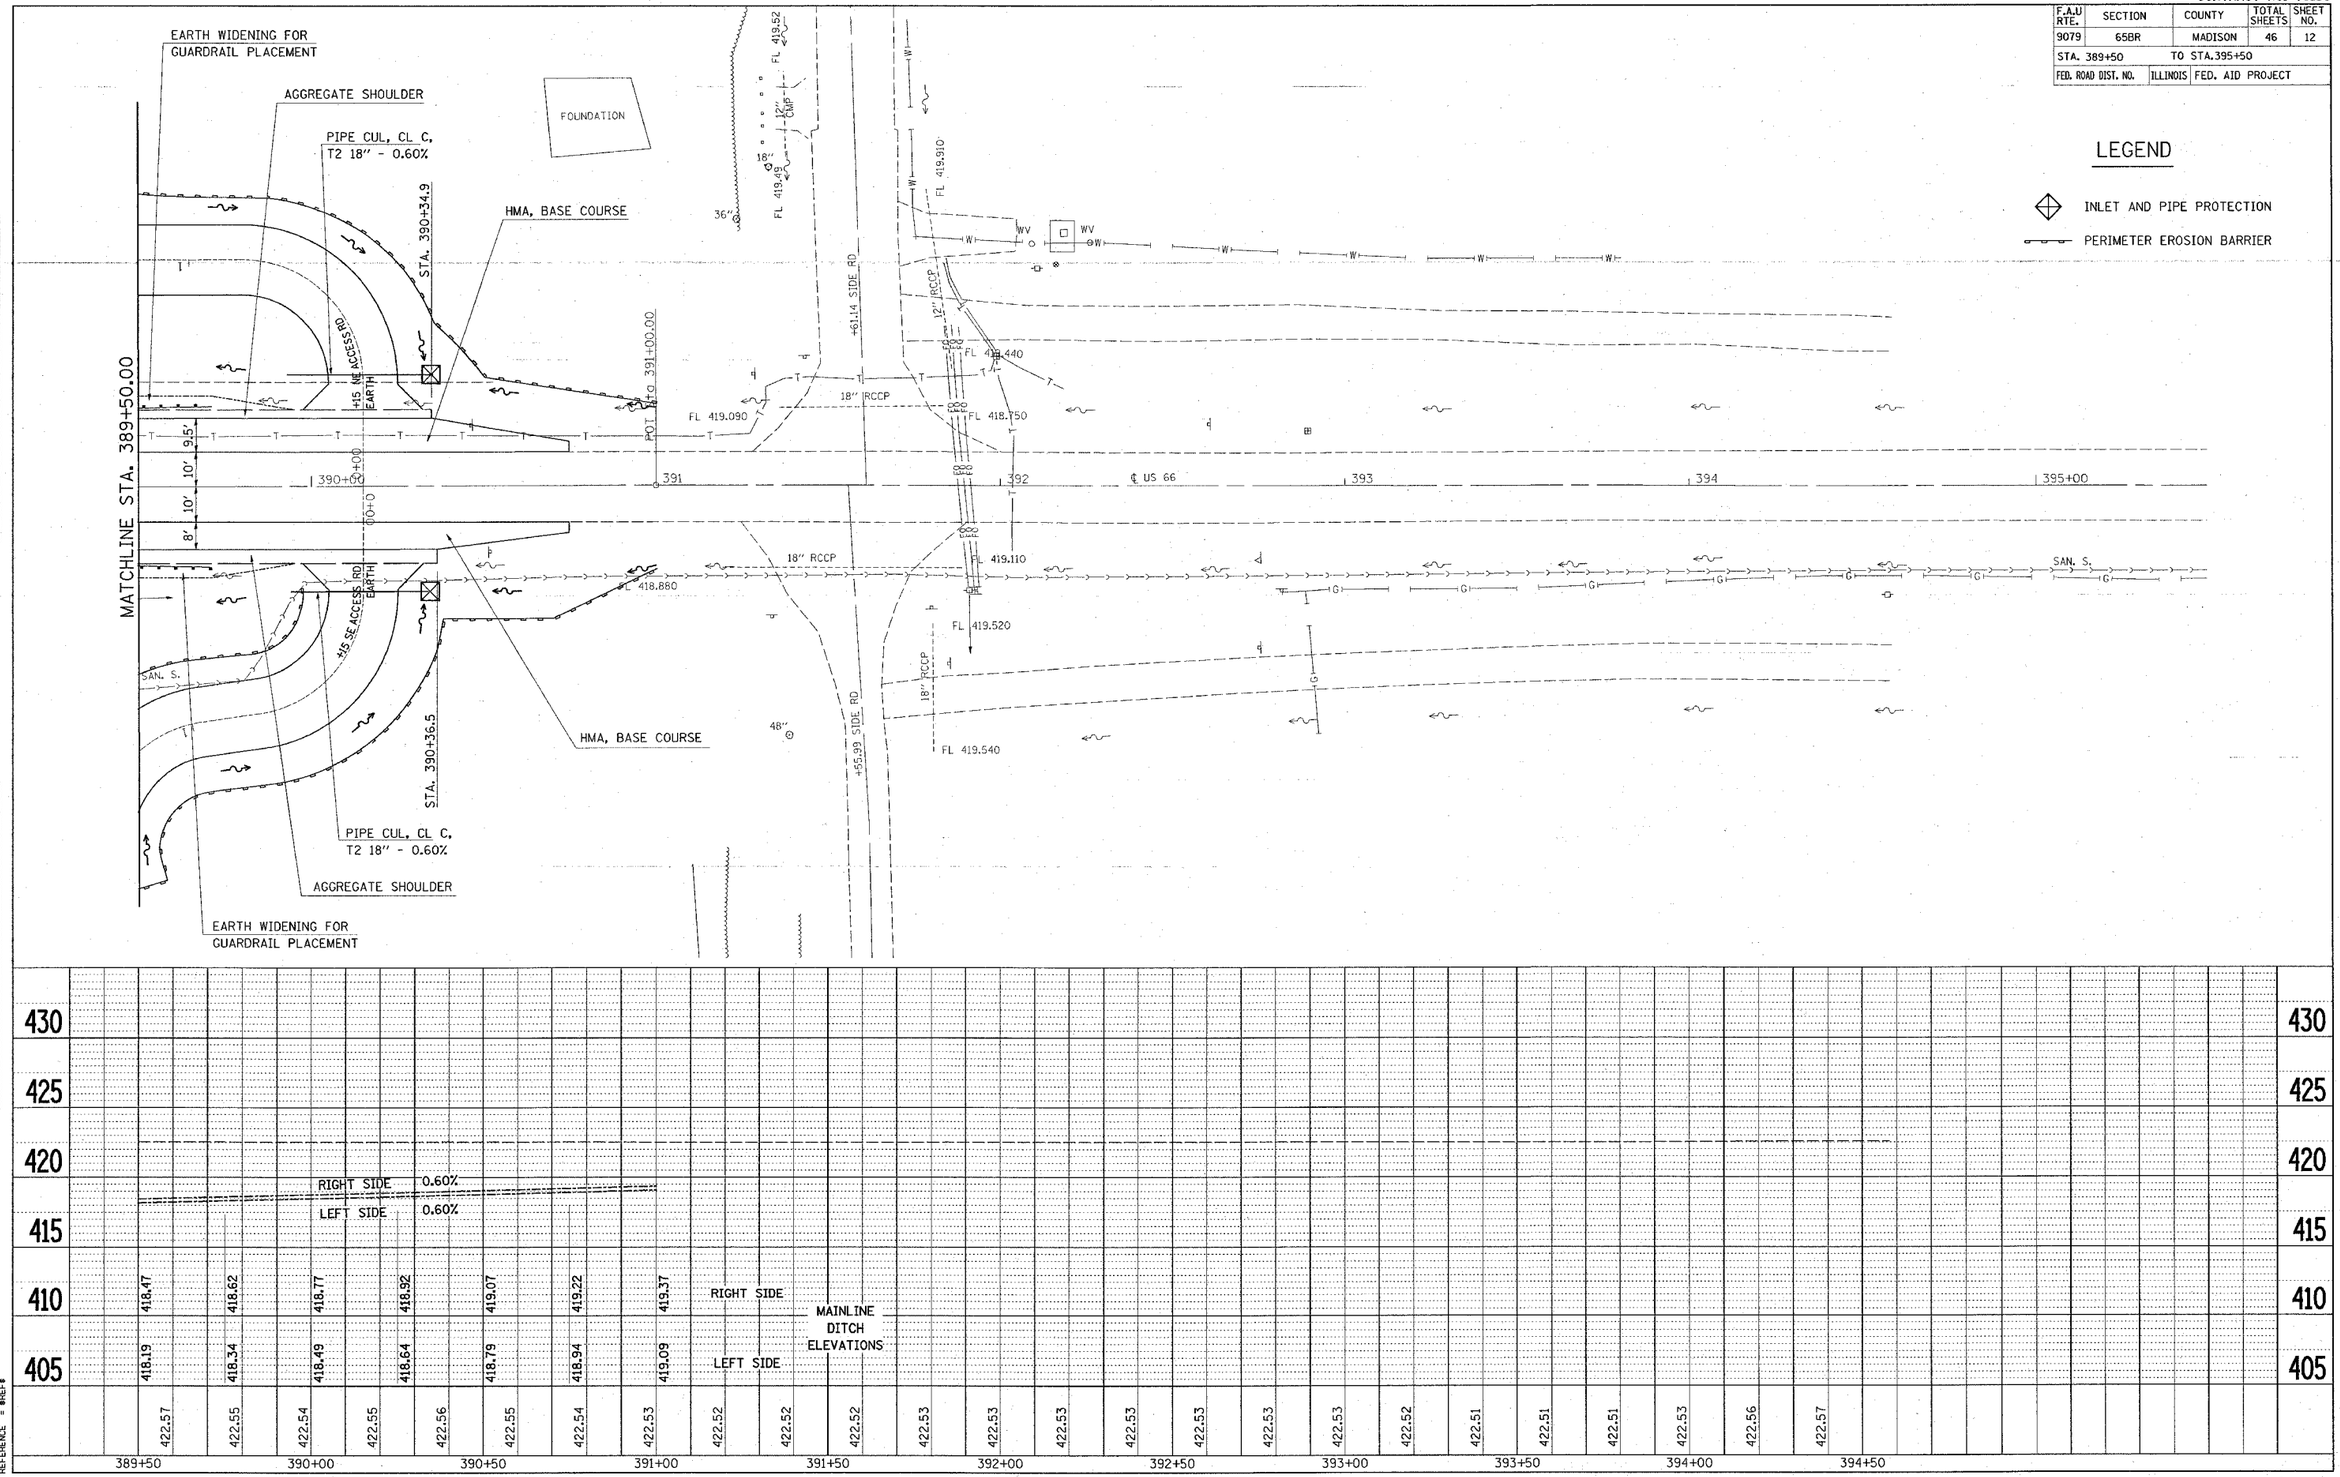

PLAN NOTE BOOK NO. SURVEYED PLOTTED ALIGNMENT CHECKED RT. OF WAY CHECKED CADD FILE NAME BY DATE

PROFILE NOTE BOOK NO. SURVEYED PLOTTED GRADES CHECKED B.M. NOTED STRUCTURE NOTATIONS CHKD BY DATE

PLOT DATE = 2/9/2007
FILE NAME = c:\projects\edi6699\plan\pln16699a.dgn
PLOT SCALE = 20.0000 ' / IN.
REFERENCE = REF

Chain of Rocks Plan/Profile – 20 Scale