F.A. RTE.	SECTION	COUNTY	TOTAL SHEETS	SHEET NO.
310	*	MADISON	418	43
STA. 1+250.000		TO STA. 1+500.000		
FED. ROAD DIST. NO.		ILLINOIS	FED. AID PROJECT	

* SECTION 60-14-2
& 60-14-2B
CONTRACT NO. 76986

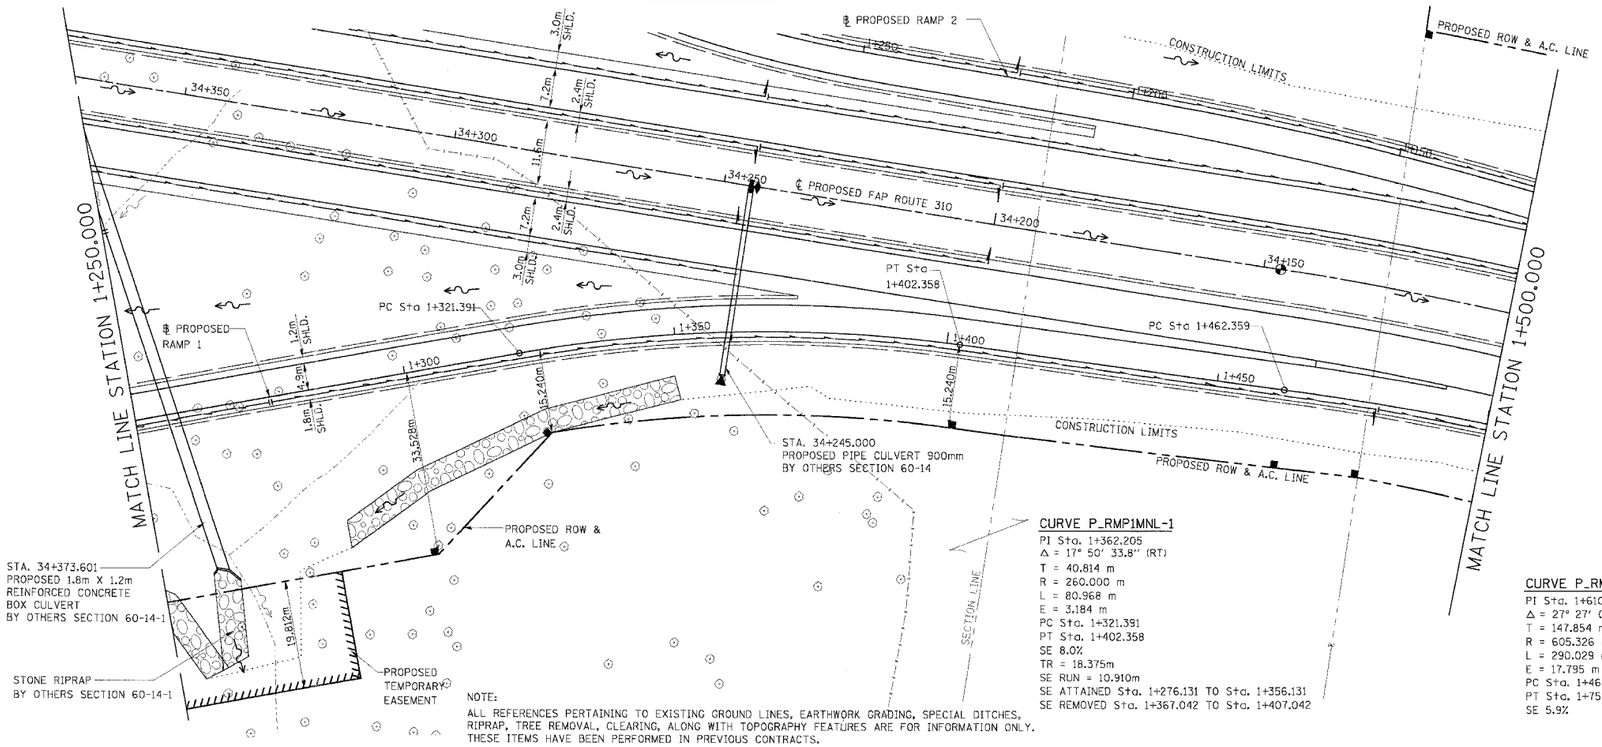

NOTE:
ALL REFERENCES PERTAINING TO EXISTING GROUND LINES, EARTHWORK GRADING, SPECIAL DITCHES, RIPRAP, TREE REMOVAL, CLEARING, ALONG WITH TOPOGRAPHY FEATURES ARE FOR INFORMATION ONLY. THESE ITEMS HAVE BEEN PERFORMED IN PREVIOUS CONTRACTS.

CURVE P_RMP1MNL-1
PI Sta. 1+362.205
Δ = 17° 50' 33.8" (RT)
T = 40.814 m
R = 260.000 m
L = 80.968 m
E = 3.184 m
PC Sta. 1+321.391
PT Sta. 1+402.358
SE 8.0%
TR = 18.375m
SE RUN = 10.910m
SE ATTAINED Sta. 1+276.131 TO Sta. 1+356.131
SE REMOVED Sta. 1+367.042 TO Sta. 1+407.042

CURVE P_RMP1MNL-2
PI Sta. 1+610.213
Δ = 27° 27' 07.4" (RT)
T = 147.854 m
R = 605.326 m
L = 290.029 m
E = 17.795 m
PC Sta. 1+462.359
PT Sta. 1+752.388
SE 5.9%

10 m 0 20 m
1 : 500

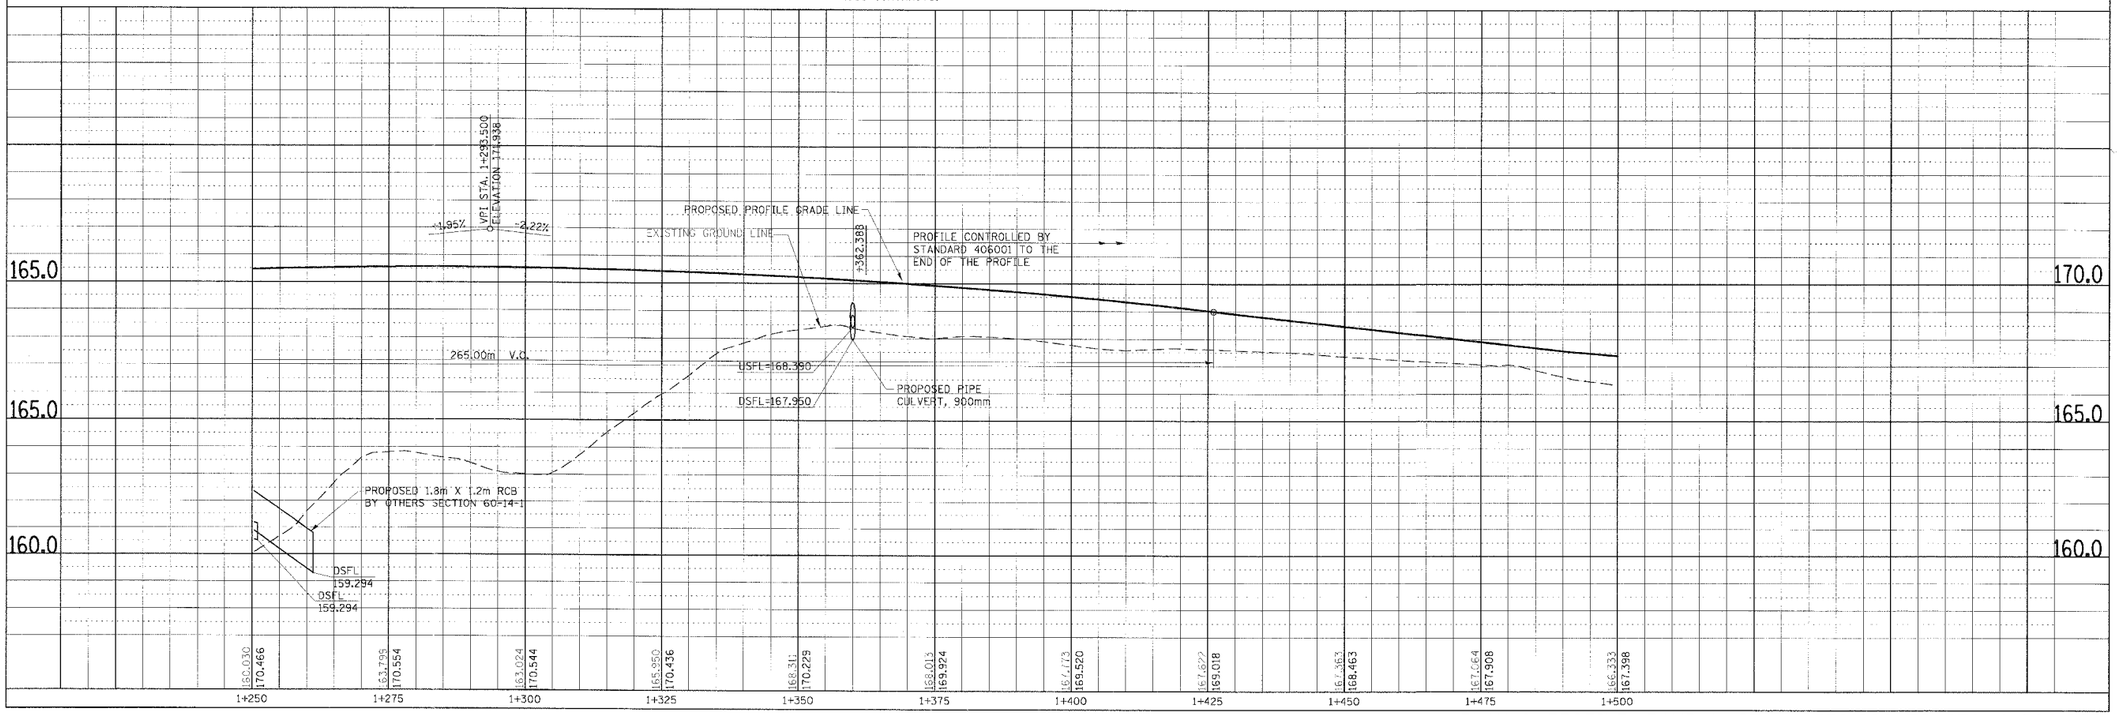

PLAN & PROFILE, RAMP 1, STA. 1+250.000 TO STA. 1+500.000

FINAL SURVEY: SURVEYED, PLOTTED, NOTE BOOK, TEMPLATE, NO., BY, DATE, AREAS CHECKED

ORIGINAL SURVEY: SURVEYED, PLOTTED, NOTE BOOK, TEMPLATE, NO., BY, DATE, AREAS CHECKED

...\Dgn\Drainage\rp1nl2.dgn 1/19/2007 12:25:56 PM