• SECTION 60-14-2
SECTION 60-14-2B CONTRACT NO. 76986

| F.A.P RTE. | SECTION | COUNTY | TOTAL SHEETS | SHEET NO. |
|---|---|---|---|---|
| 310 | * | MADISON | 418 | 116 |
| STA. 1047+00 | | TO STA. 1048+75 | | |
| FED. ROAD DIST. NO. _ | ILLINOIS | FED. AID PROJECT | | |

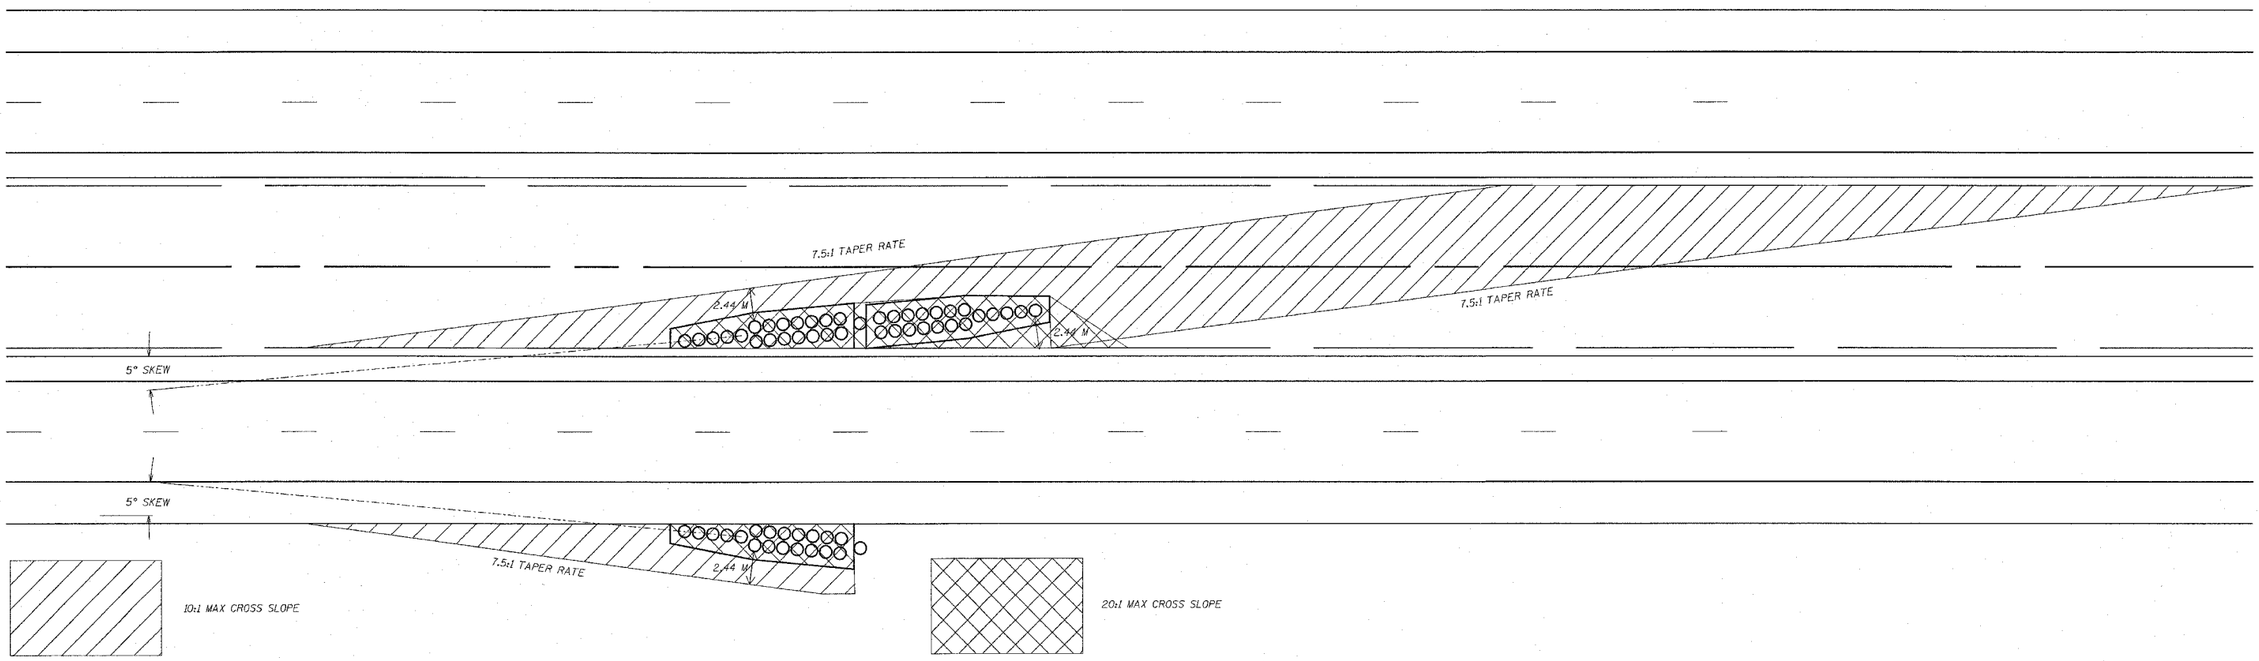


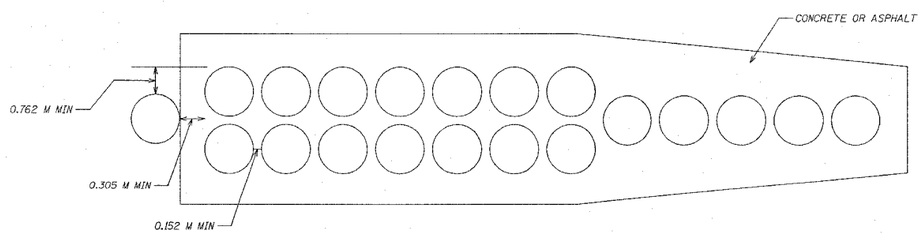


| REVISIONS NAME | DATE |
|---|---|
| | |

ILLINOIS DEPARTMENT OF TRANSPORTATION

# IMPACT ATTENUATOR DETAILS FAP 310 SECTIONS 60-14-2 & 60-14-2B MADISON COUNTY

SCALE: VERT. HORIZ.
DRAWN BY
DATE
CHECKED BY

SIGN SHEET 20 OF 40

PLOT DATE = &DATE&
FILE NAME = &FILE&
PLOT SCALE = &SCALE&
USER NAME = &USER&