F.A.P. RTE.	SECTION	COUNTY	TOTAL SHEETS	SHEET NO.
310	*	MADISON	418	161

STA. 31+200.000 TO STA.

FED. ROAD DIST. NO. | ILLINOIS | FED. AID PROJECT

* SECTION 60-14-2
SECTION 60-14-2B

FINAL SURVEY NOTE BOOK

SUBMITTED
PLOTTED
TEMPLATE
CHECKED
CROSS SECTIONS CHECKED

BY | DATE

ORIGINAL SURVEY NOTE BOOK

SUBMITTED
PLOTTED
TEMPLATE
CHECKED
CROSS SECTIONS CHECKED

BY | DATE

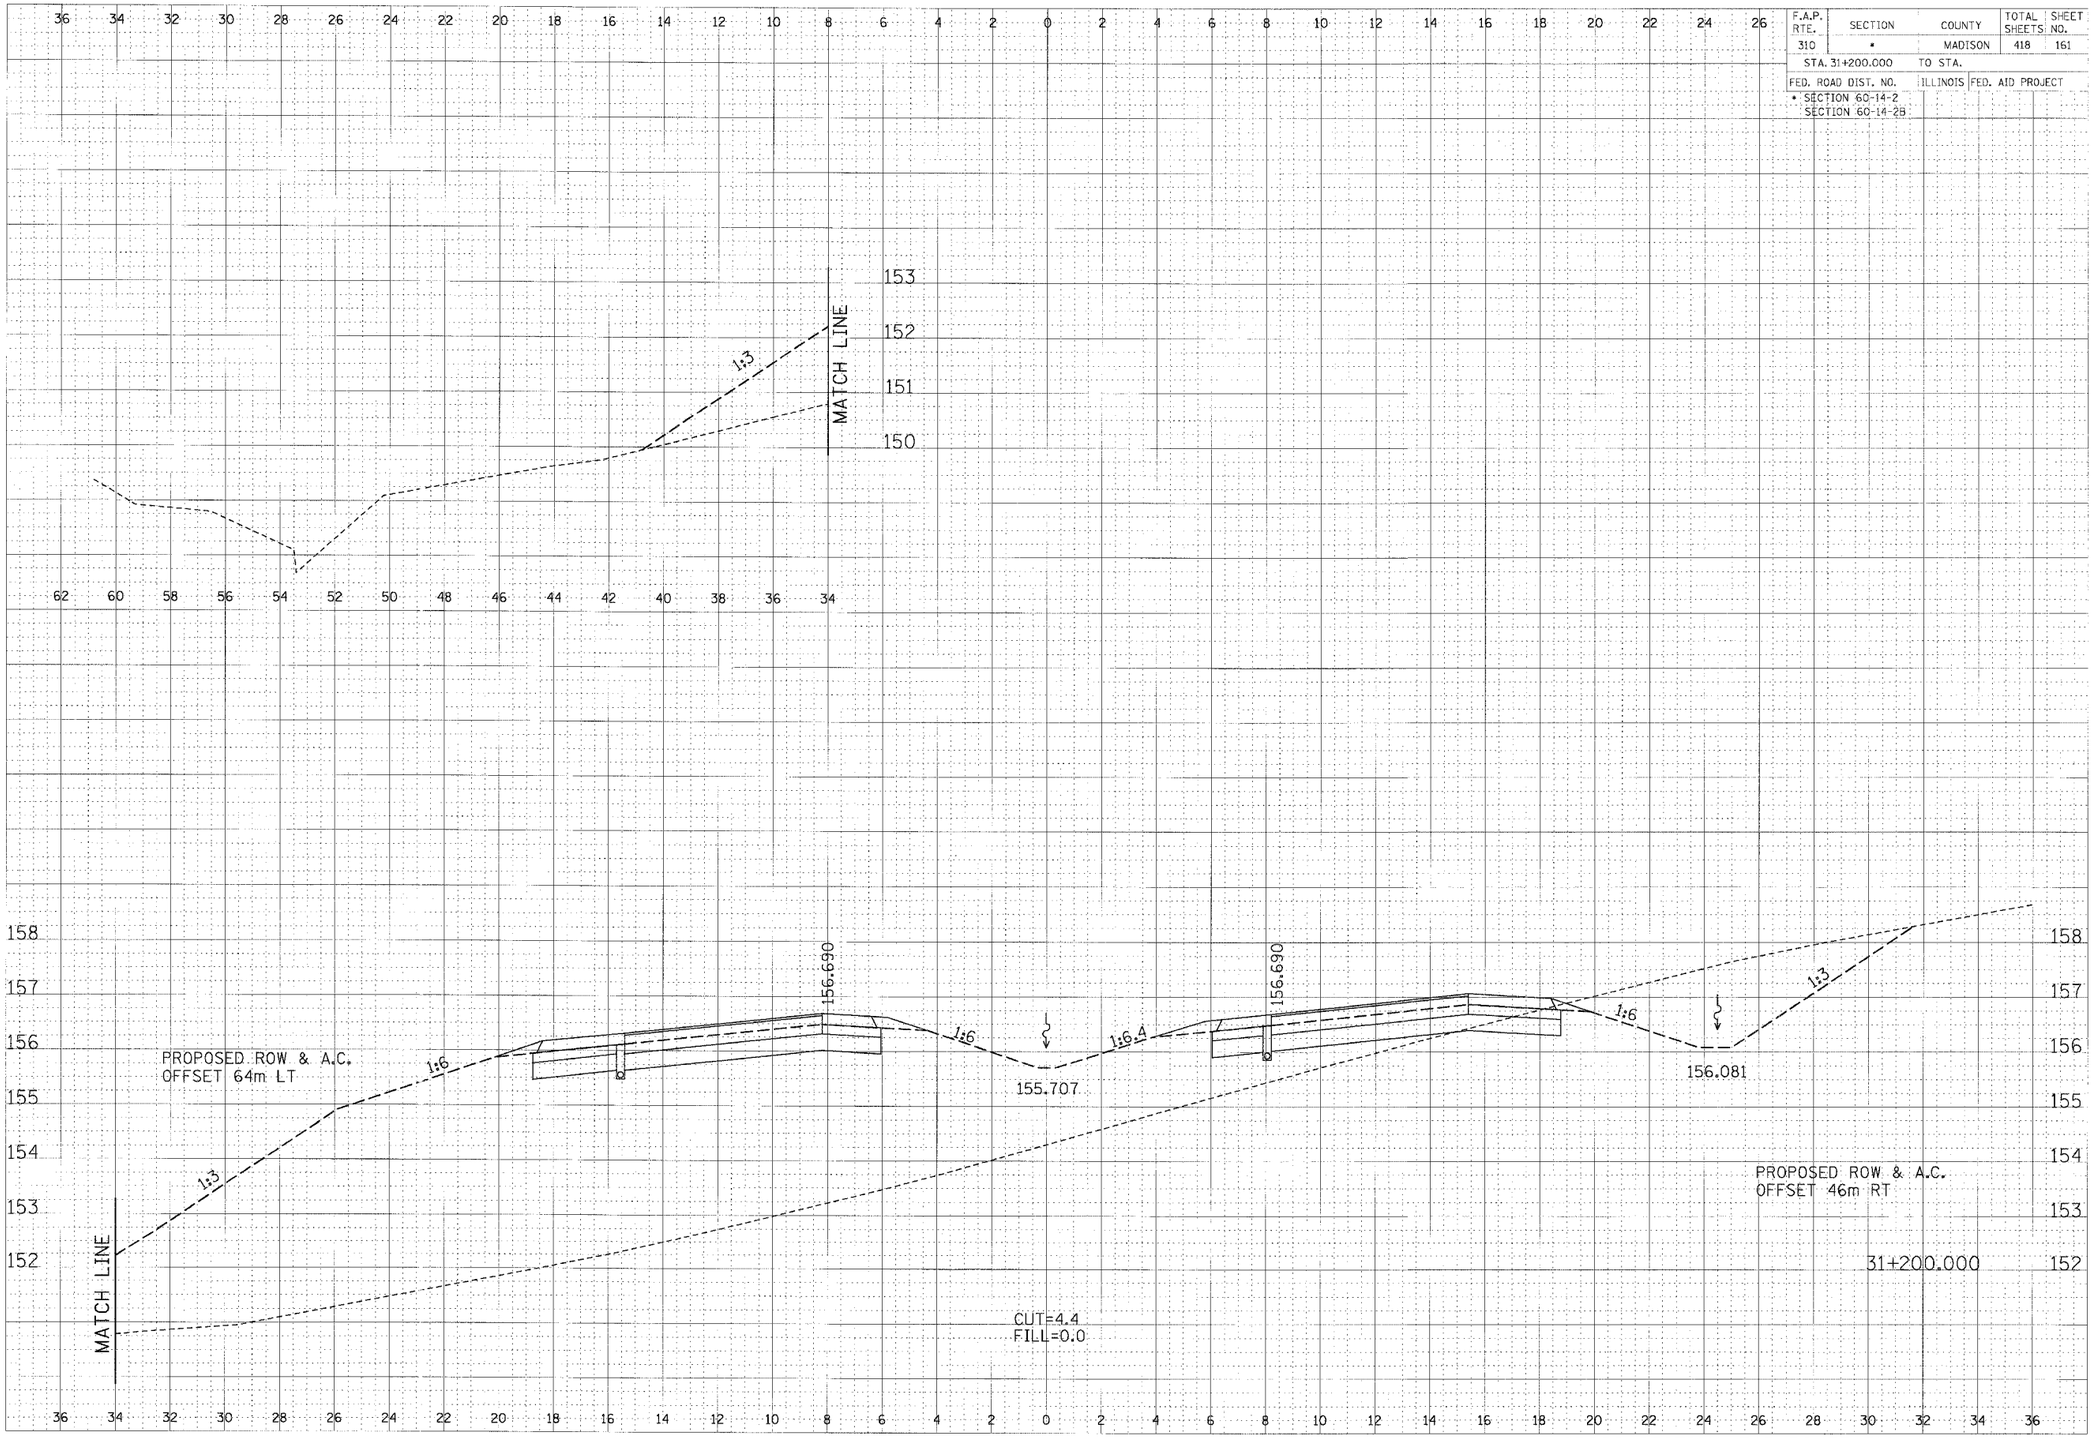

CROSS SECTION, FAP ROUTE 310, STA 31+200.000

...Ugp\Design\sect310_gaeing.dgn 1/18/2007 1:29:53 PM