F.A.P. RTE.	SECTION	COUNTY	TOTAL SHEETS	SHEET NO.
310	*	MADISON	418	276
STA. 33+830.447		TO STA.		
FED. ROAD DIST. NO.		ILLINOIS	FED. AID PROJECT	

* SECTION 60-14-2
SECTION 60-14-2B

FINAL SURVEY	SURVEYED	BY	DATE
	PLOTTED		
	DRAWN		
NOTE BOOK	AREAS		
	CHECKED		
NO.			

ORIGINAL SURVEY	SURVEYED	BY	DATE
	PLOTTED		
	DRAWN		
NOTE BOOK	AREAS		
NO.	CHECKED		

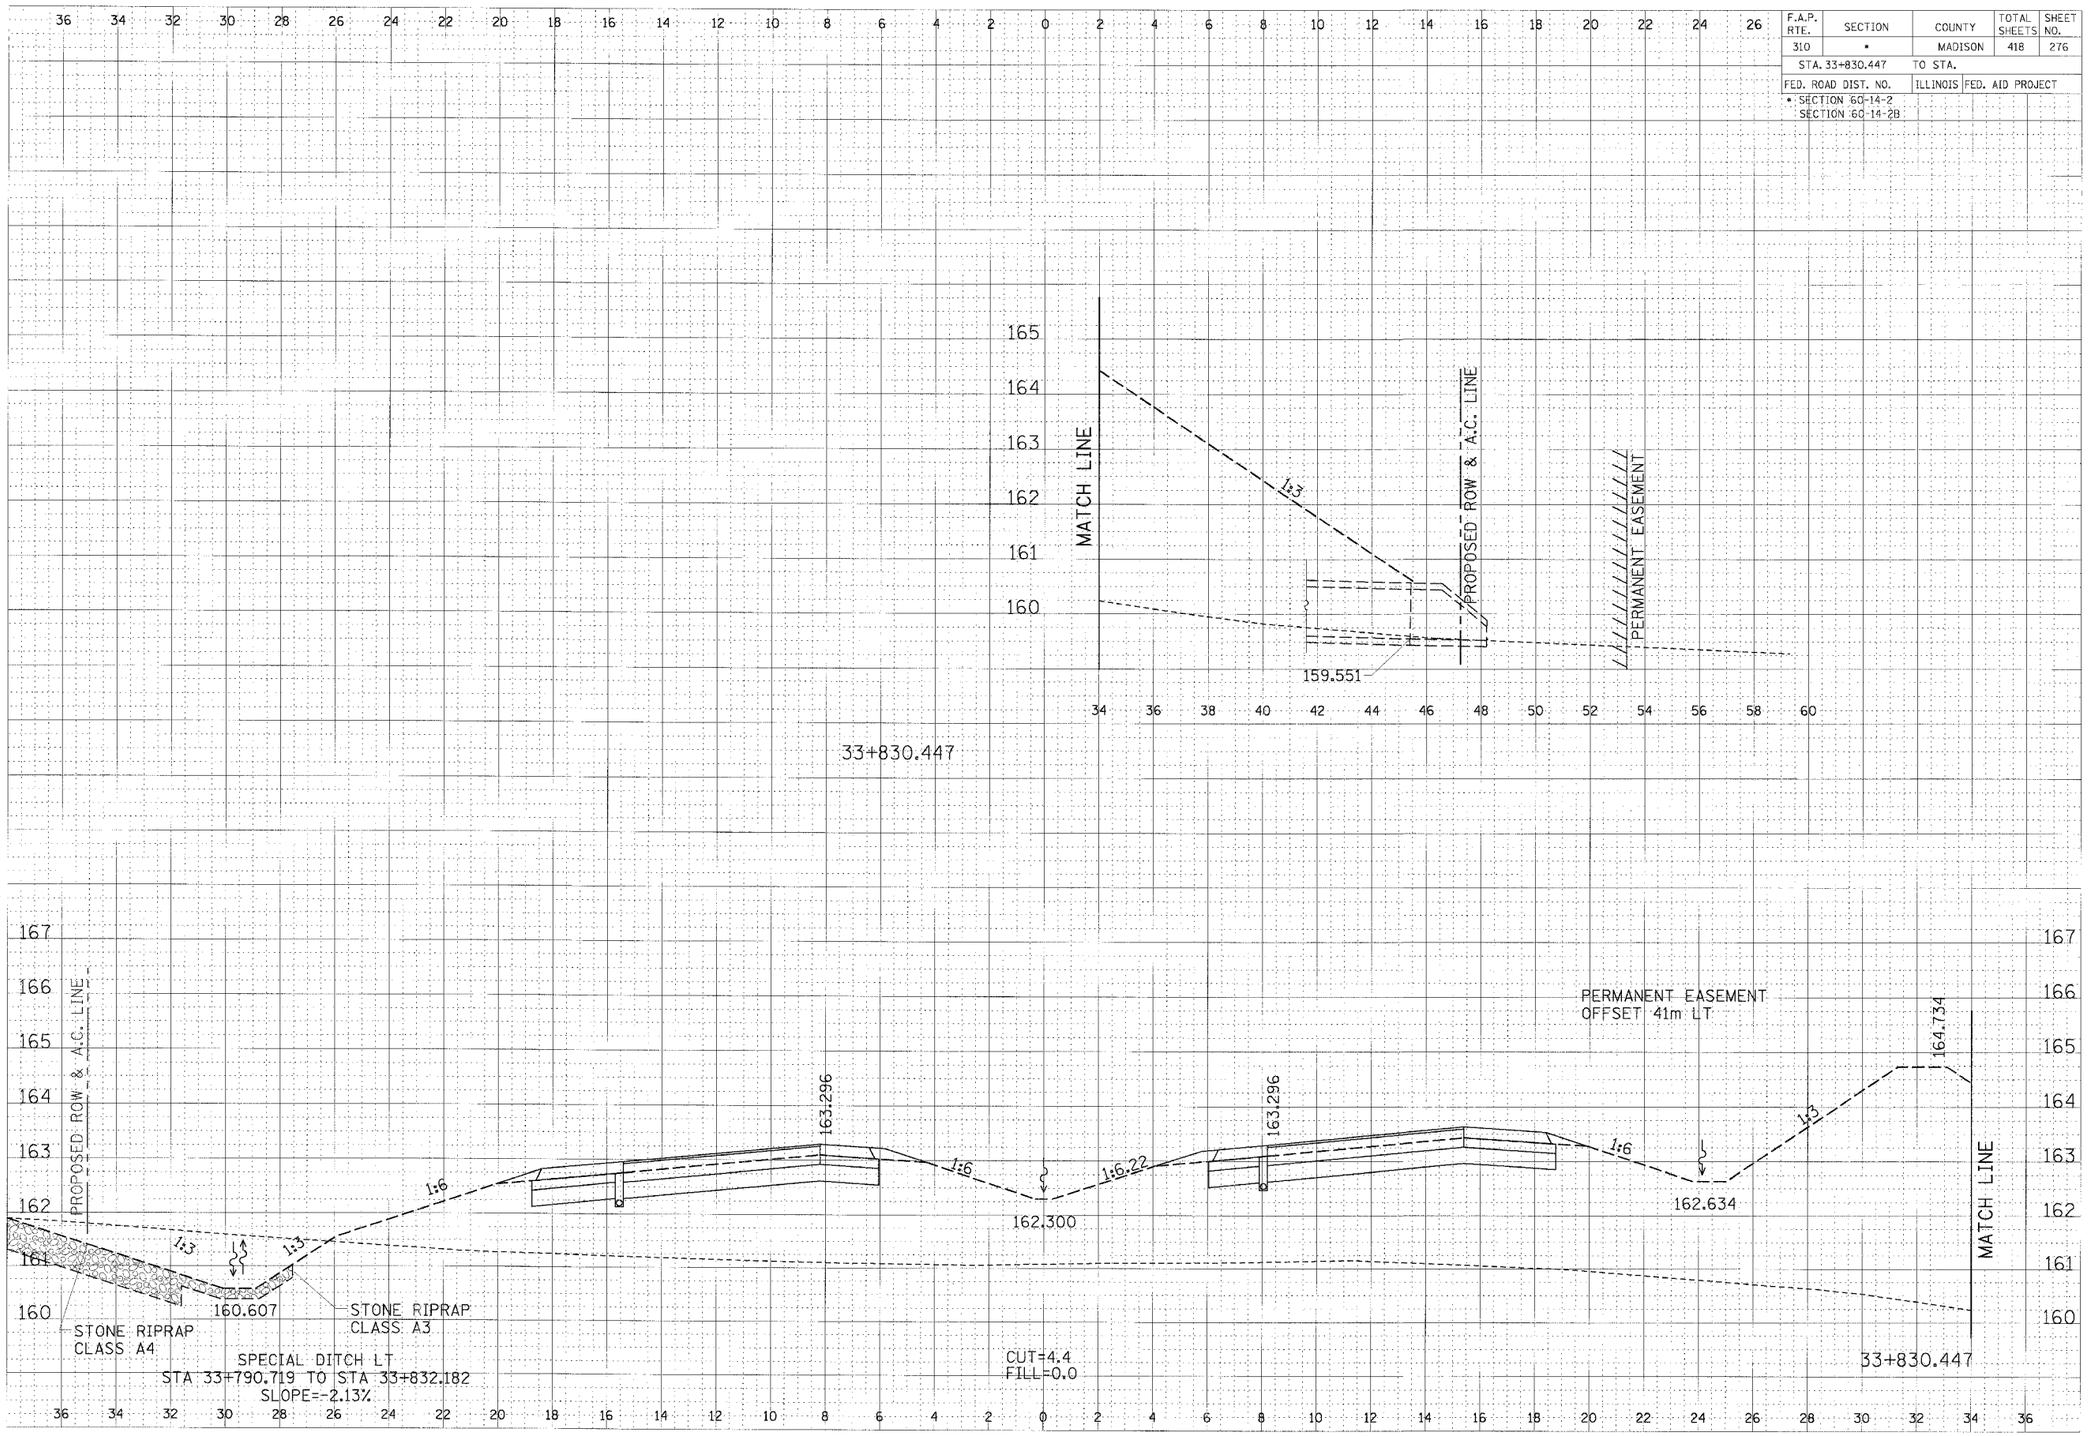

CROSS SECTION, FAP ROUTE 310, STA 33+830.447

\\dgn\projects\310_pavrdg.dgn 1/15/2007 2:35:35 PM