F.A.P. RTE.	SECTION	COUNTY	TOTAL SHEETS	SHEET NO.
310	*	MADISON	418	301

STA. 34+425.000 TO STA.

FED. ROAD DIST. NO. ILLINOIS FED. AID PROJECT

* SECTION 60-14-2
SECTION 60-14-2B

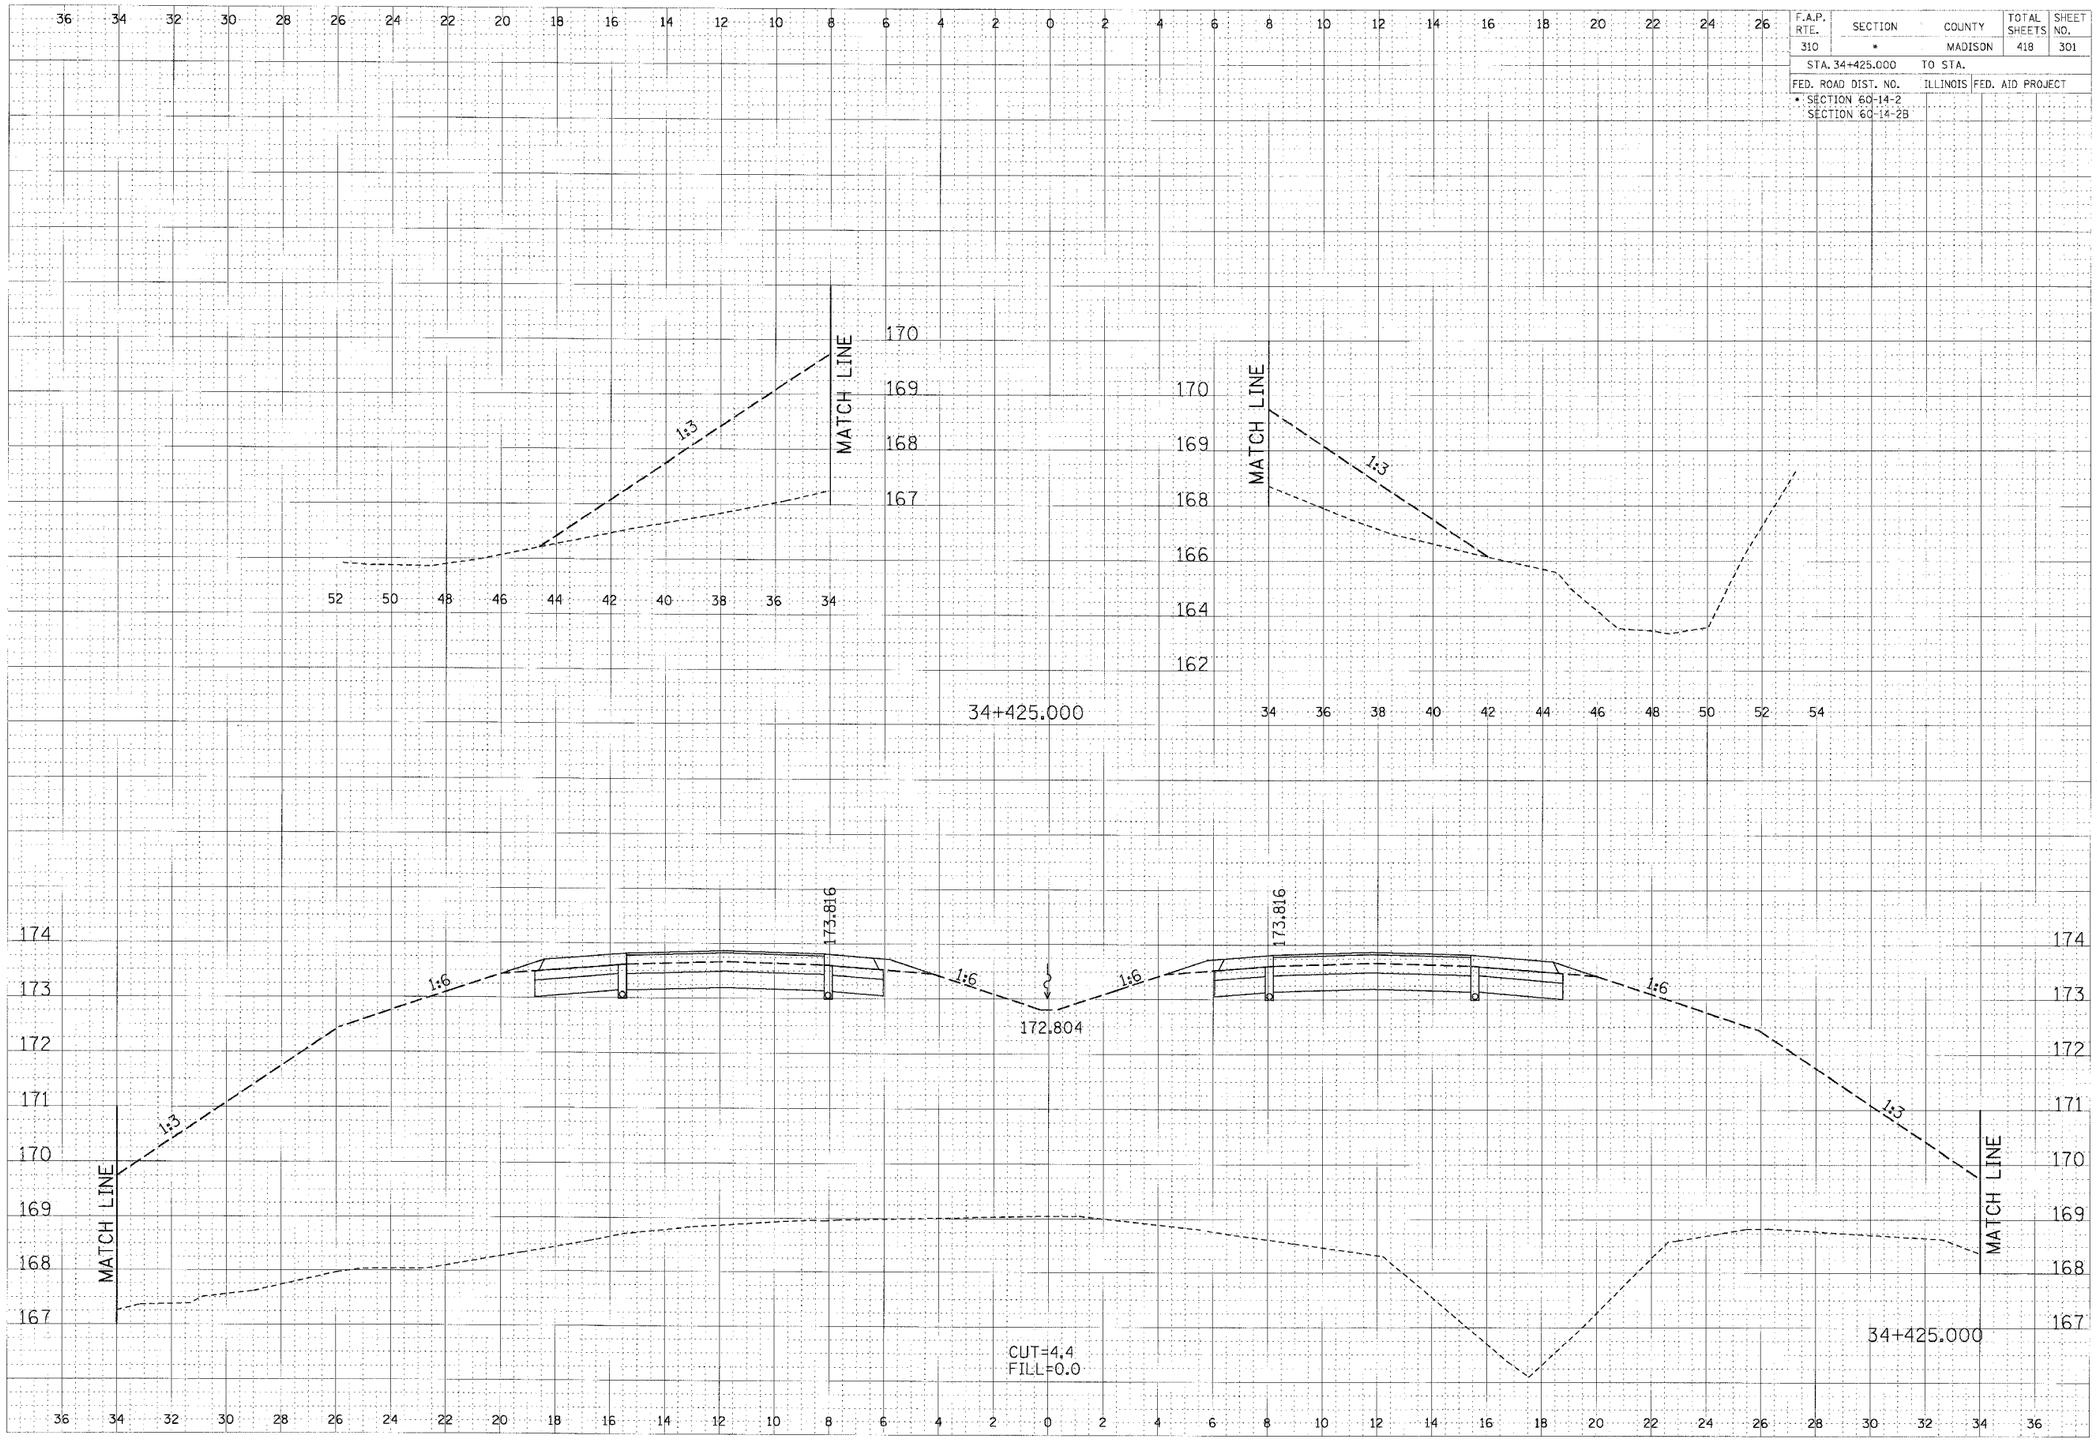

CROSS SECTION, FAP ROUTE 310, STA 34+425.000

FINAL SURVEY NOTE BOOK NO.
SURVEYED BY
PLOTTED
TEMPLATE
AREAS
AREAS CHECKED
DATE

ORIGINAL SURVEY NOTE BOOK NO.
SURVEYED BY
PLOTTED
TEMPLATE
AREAS
AREAS CHECKED
DATE

M:\28\2007 2:52:52 PM\gaving\xsect310_gaving.dgn