F.A.P. RTE.	SECTION	COUNTY	TOTAL SHEETS	SHEET NO.
310	•	MADISON	418	307

STA. 34+557.639 TO STA. 34+575.000

FED. ROAD DIST. NO. | ILLINOIS | FED. AID PROJECT

• SECTION 60-14-2
SECTION 60-14-2B

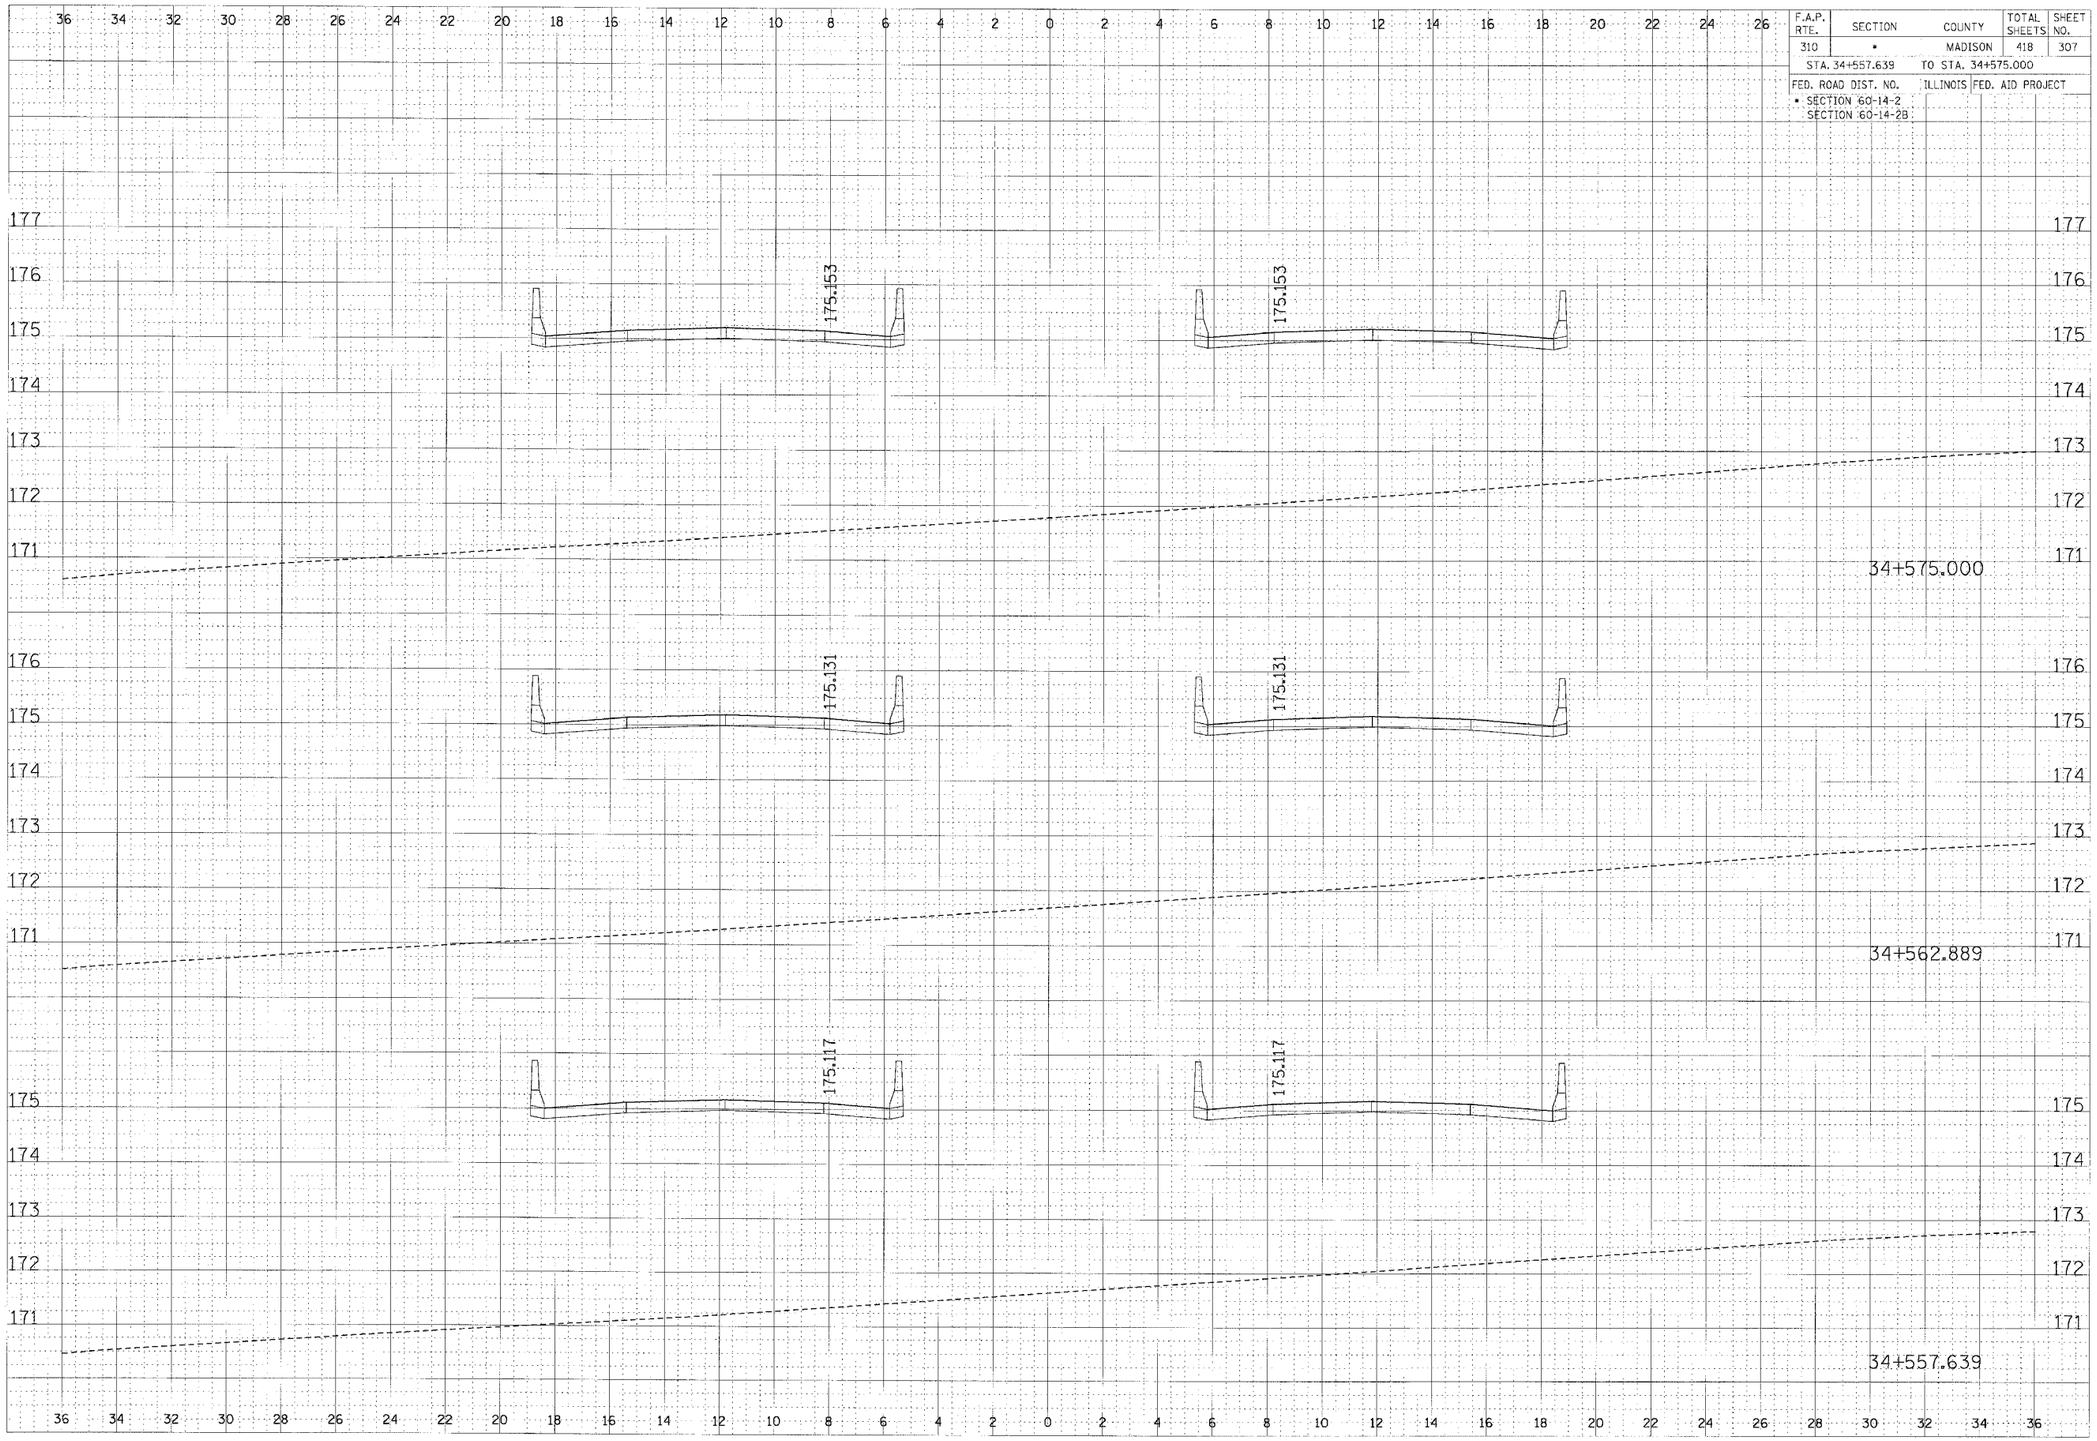

CROSS SECTION, FAP ROUTE 310, STA 34+557.639 TO STA 34+575.000