F.A.P. RTE.	SECTION	COUNTY	TOTAL SHEETS	SHEET NO.
310	*	MADISON	418	347

STA. 1+275.000 TO STA. 1+300.000

FED. ROAD DIST. NO. | ILLINOIS | FED. AID PROJECT

* SECTION 60-14-2 & 60-14-28
CONTRACT NO. 76986

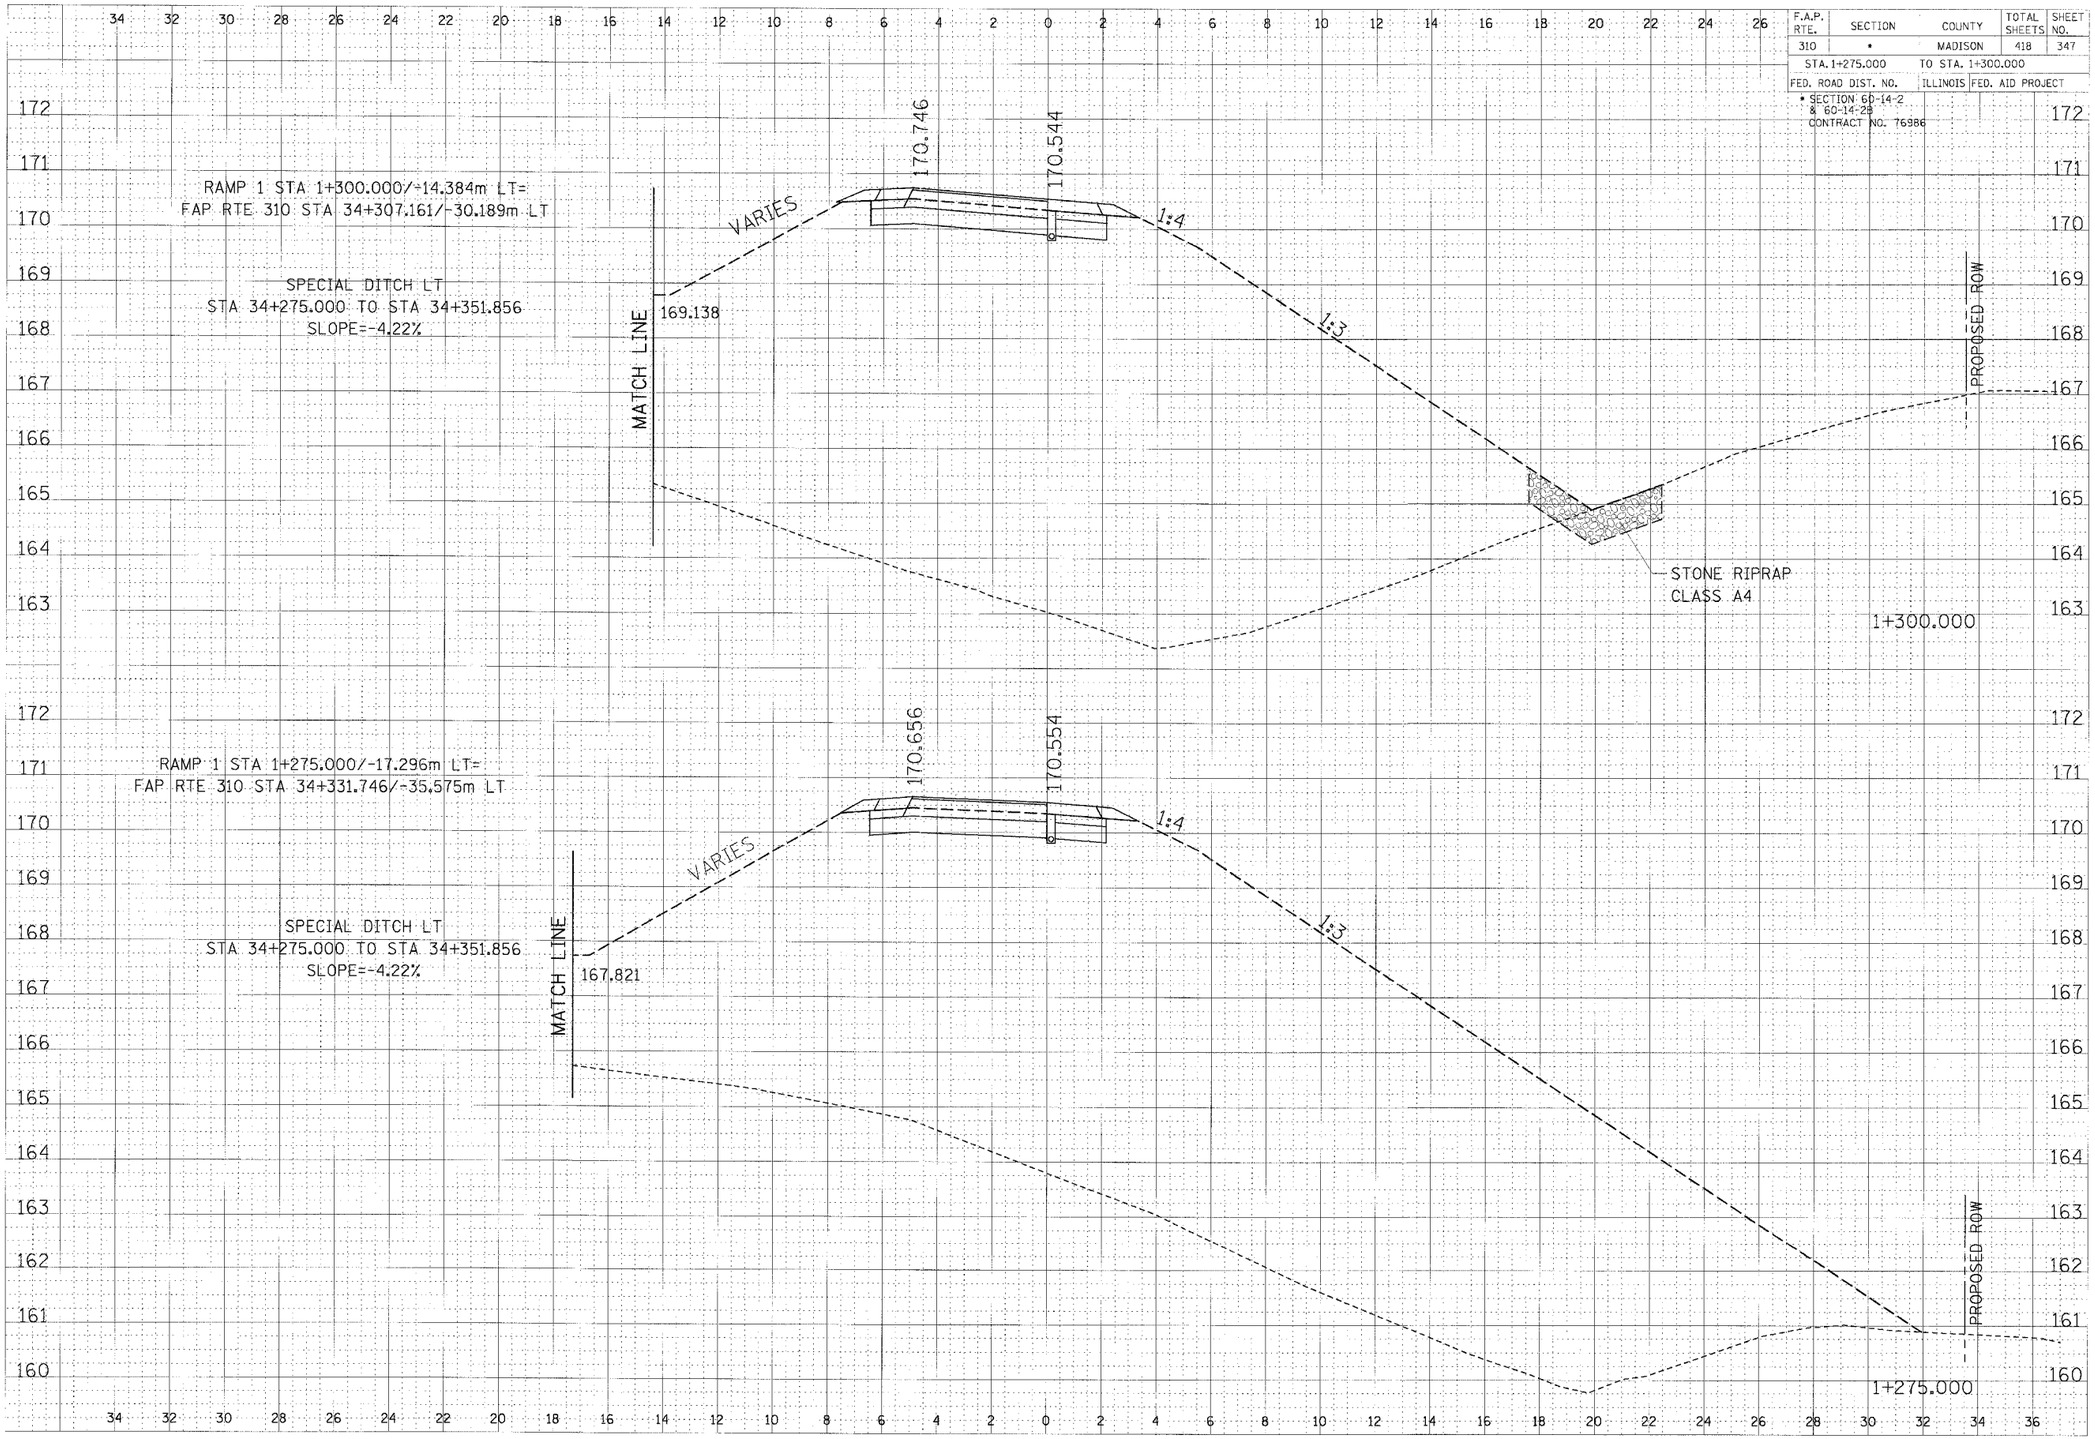

RAMP 1 CROSS SECTION, STA 1+275.000 TO STA 1+300.000