F.A.P. RTE.	SECTION	COUNTY	TOTAL SHEETS	SHEET NO.
310	*	MADISON	418	359
STA. 1+113.228		TO STA. 1+125.000		
FED. ROAD DIST. NO.		ILLINOIS	FED. AID PROJECT	

* SECTION 60-14-2
& 60-14-2B
CONTRACT NO. 76986

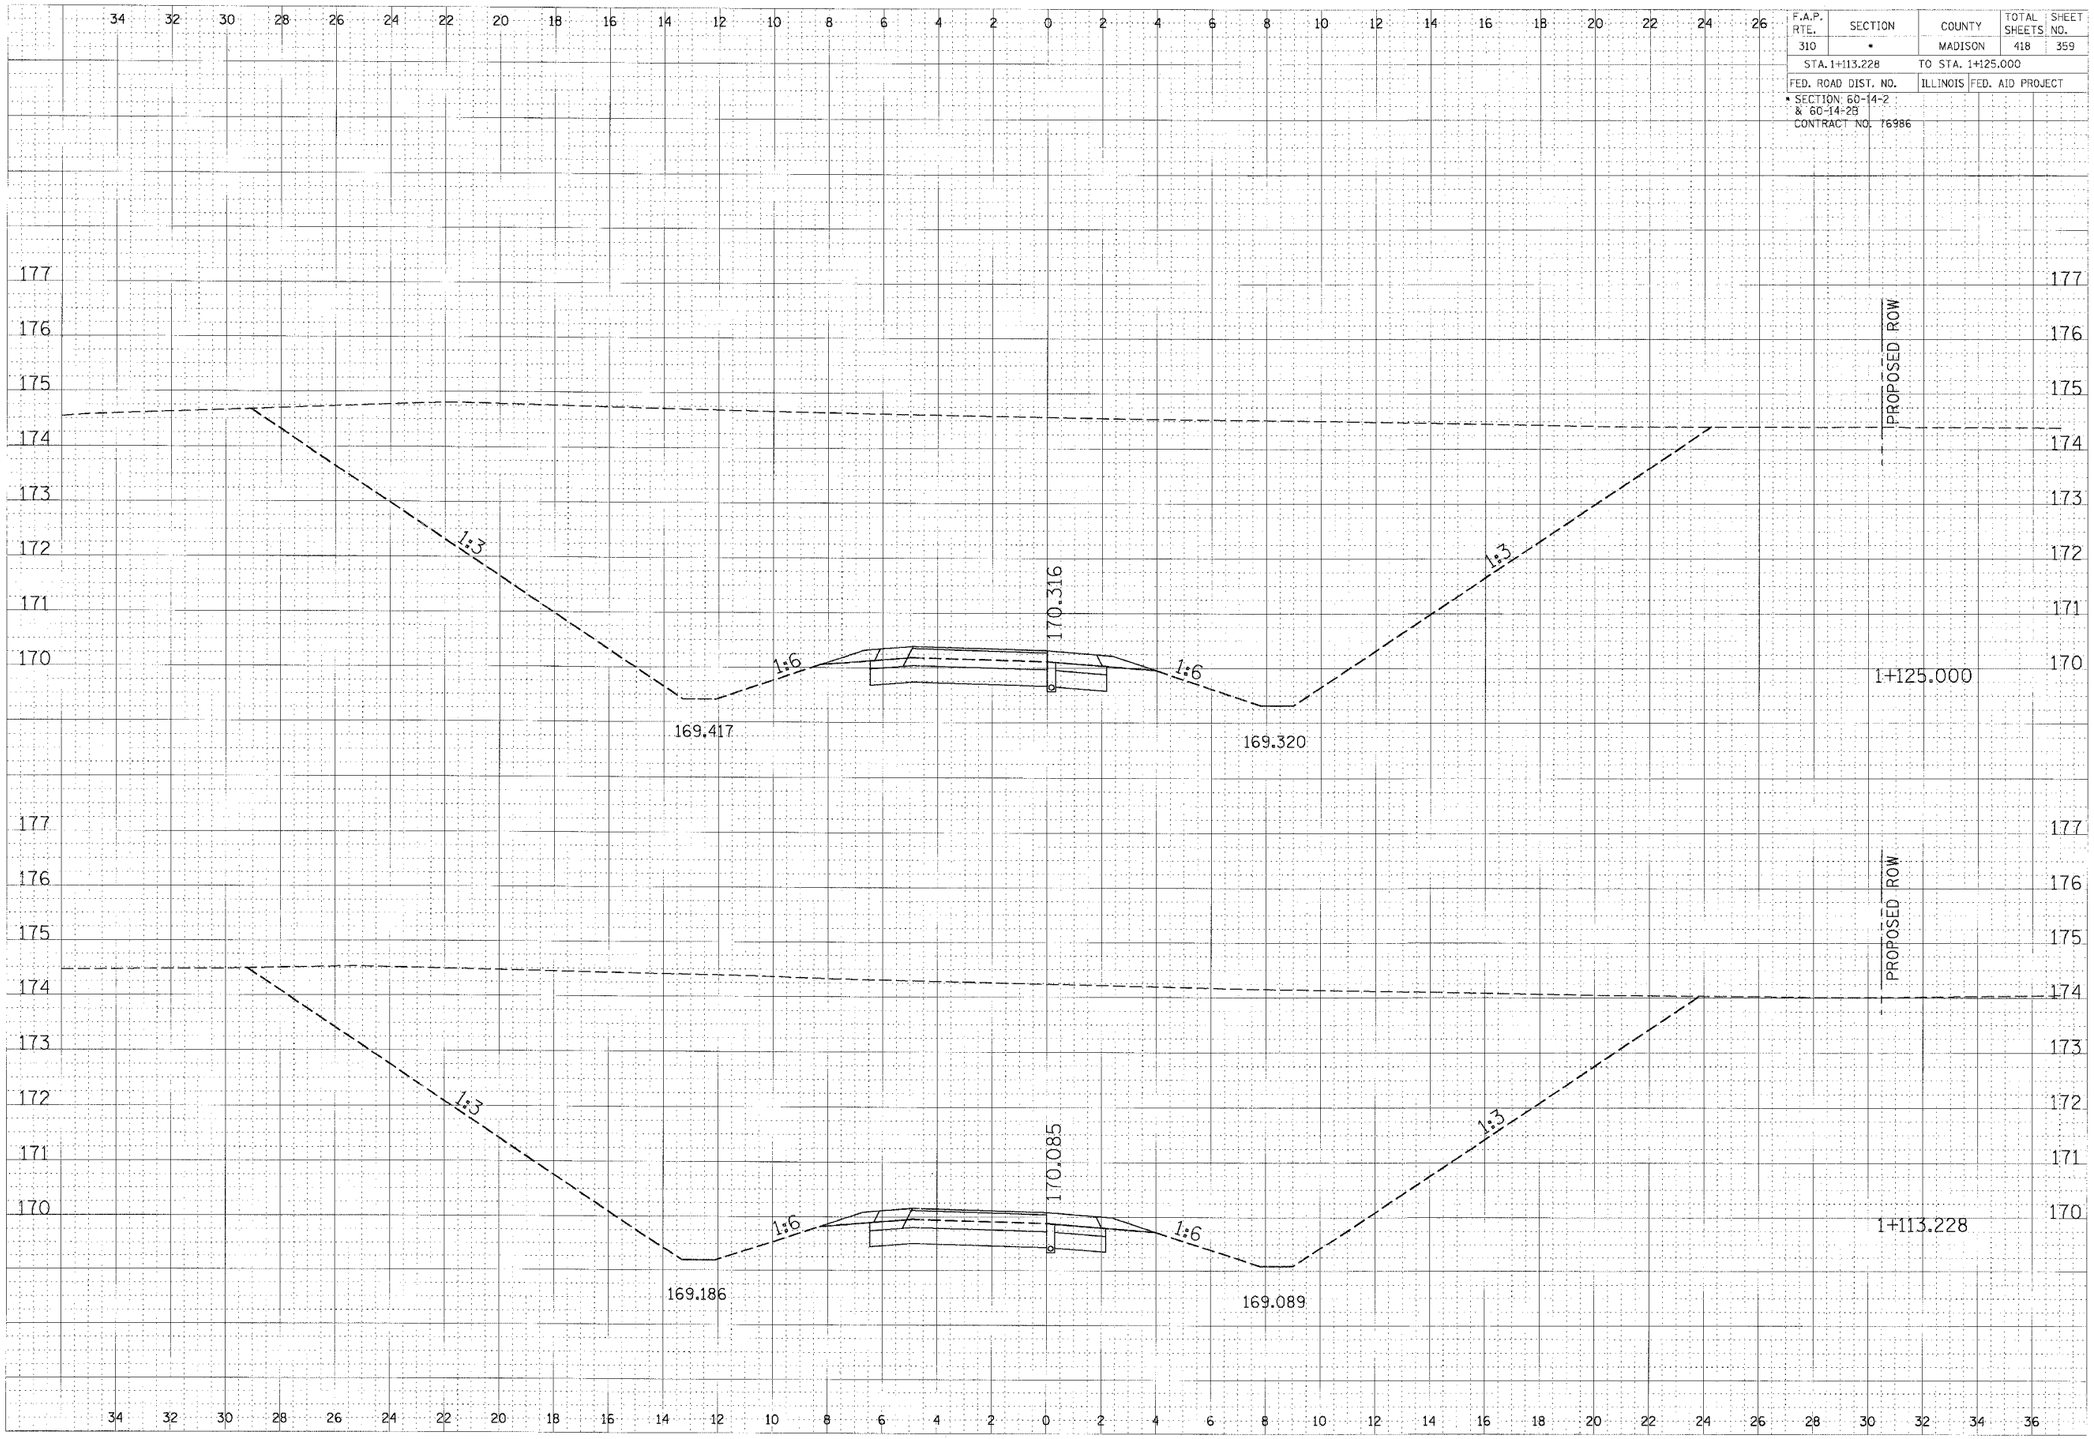

RAMP 3 CROSS SECTION, STA 1+113.228 TO STA 1+125.000