F.A.P. RTE.	SECTION	COUNTY	TOTAL SHEETS	SHEET NO.
310	•	MADISON	418	379
STA. 9+800		TO STA. 10+000		
FED. ROAD DIST. NO.		ILLINOIS	FED. AID PROJECT	

• SECTION 60-14-2
& 60-14-2B
CONTRACT NO. 76986

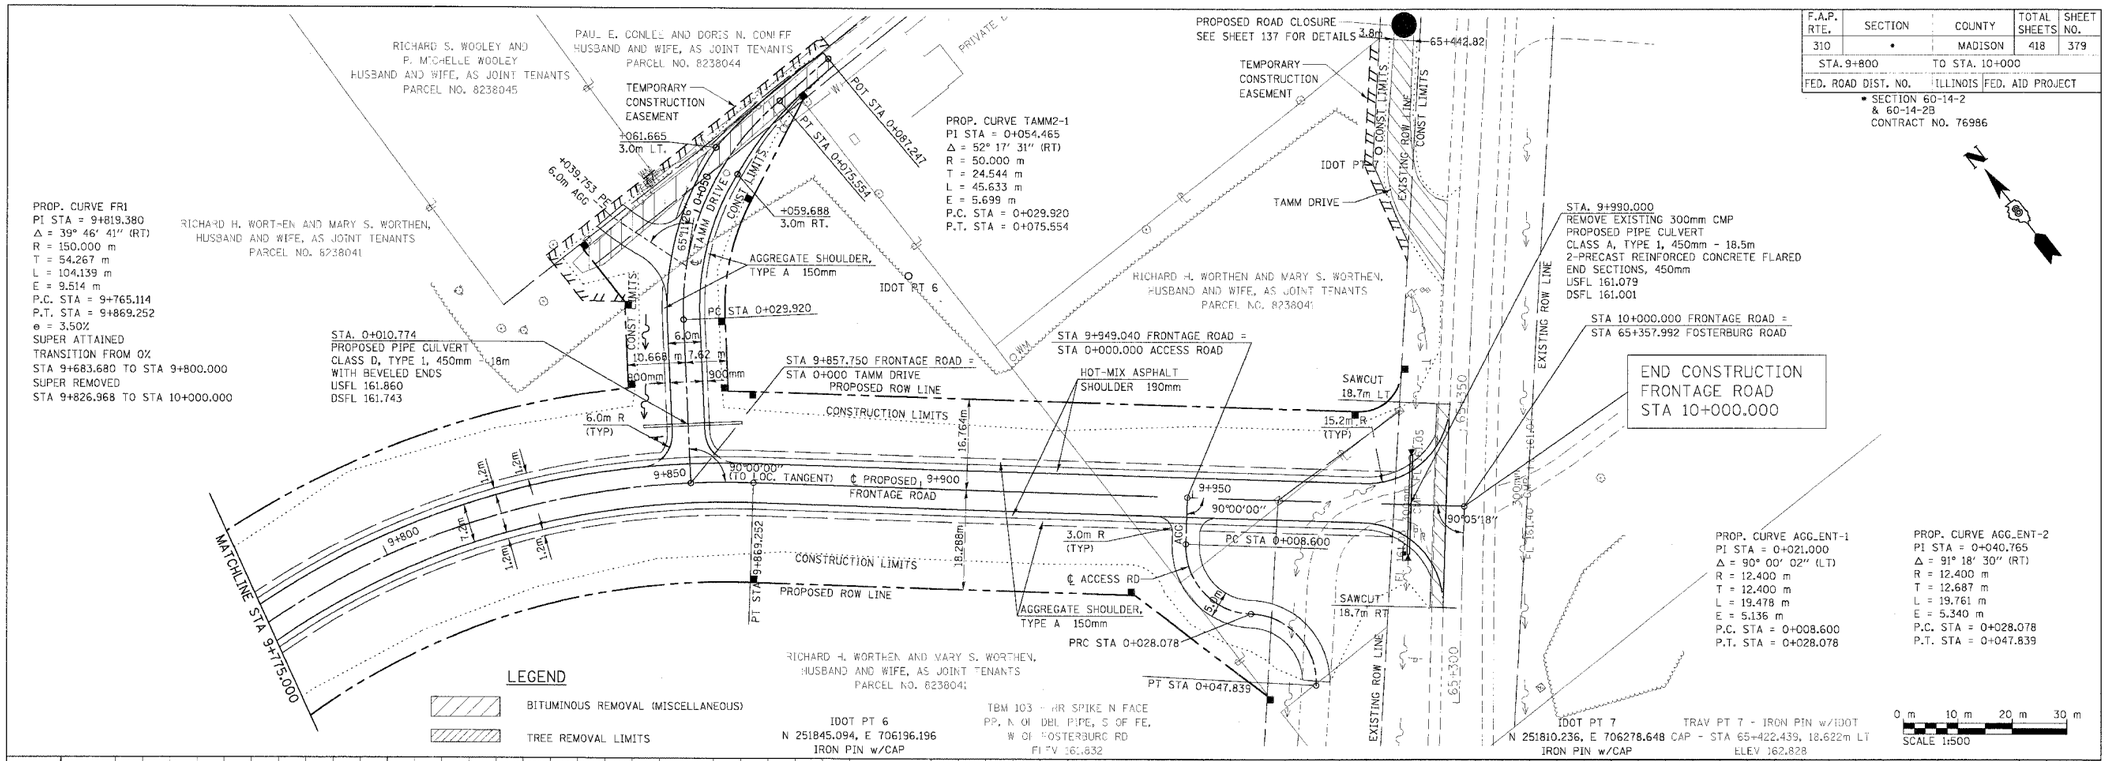

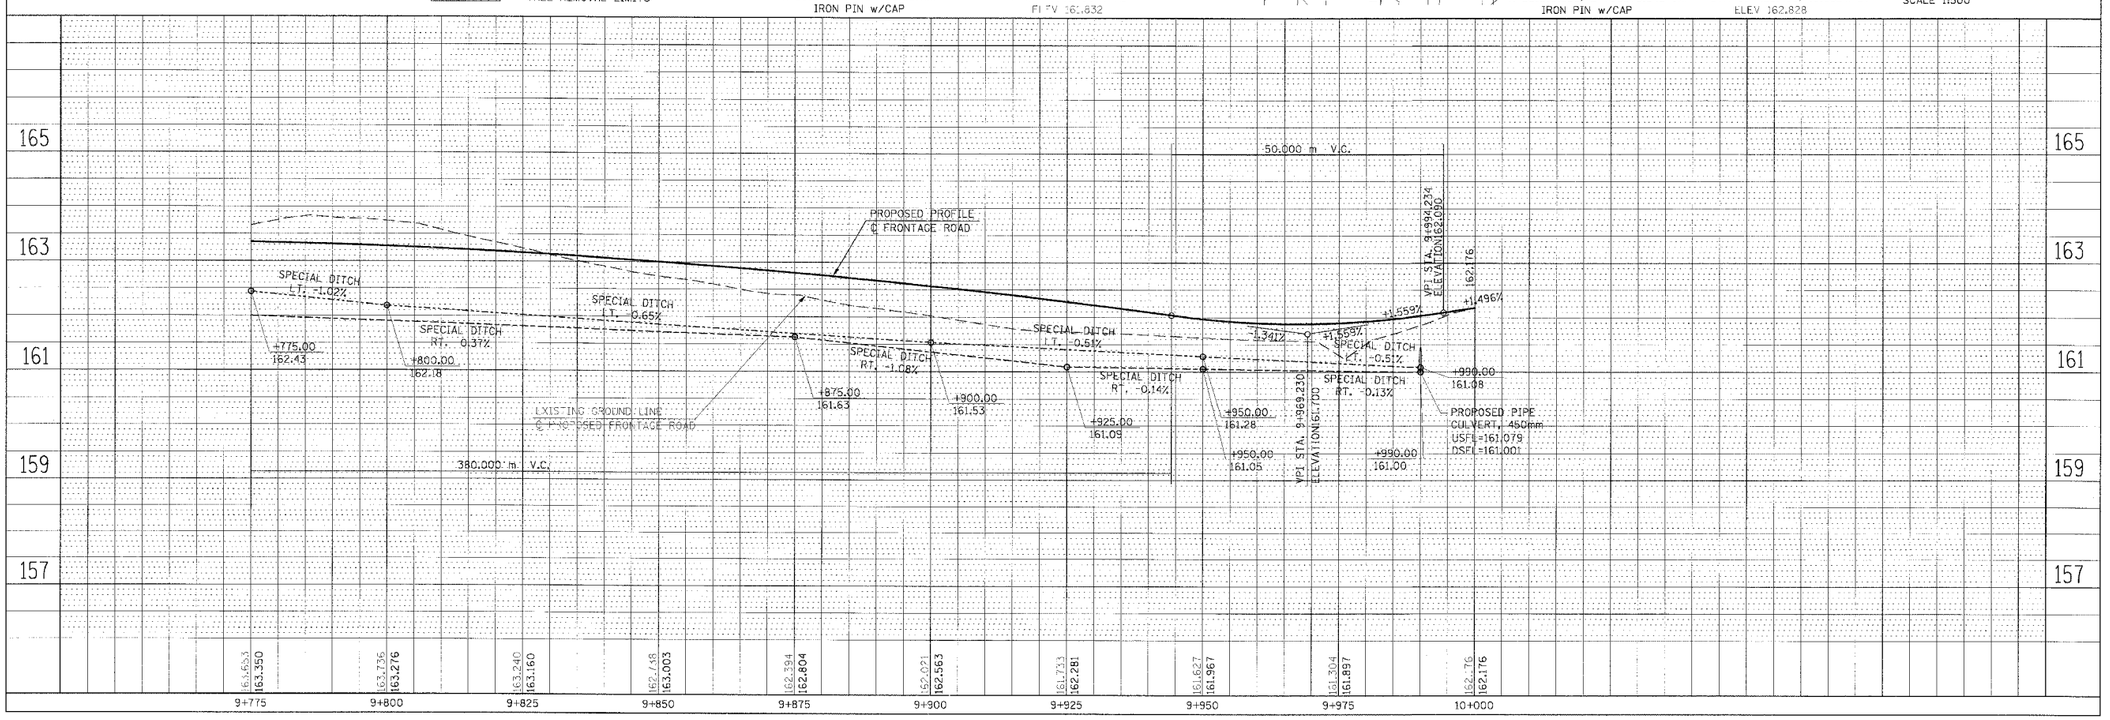

PLAN & PROFILE, FRONTAGE ROAD, STA 9+800.000 TO STA 10+000.000