F.A.U. RTE.	SECTION	COUNTY	TOTAL SHEETS	SHEET NO
1215	99-00169-05-WR	LAKE	153	32
PLAN & PROFILE STA. 14+00 TO STA. 19+00				
CONTRACT NO. 83847	ILLINOIS	SUNSET AVENUE		

PROP. CURVE 3
PI STA. = 18+17.30
Δ = 2° 20' 00" (RT)
D = 0° 41' 46"
R = 8,232.00'
T = 167.65'
L = 335.25'
E = 1.71'
P.C. STA. = 16+49.66
P.T. STA. = 19+84.90
SE = N.C.

NOTE:
VERTICAL CLEARANCE SIGNS TO BE INSTALLED BY LCDOT

NOTE: ALL STATION AND OFFSET INFORMATION BASED ON CONSTRUCTION CENTERLINE

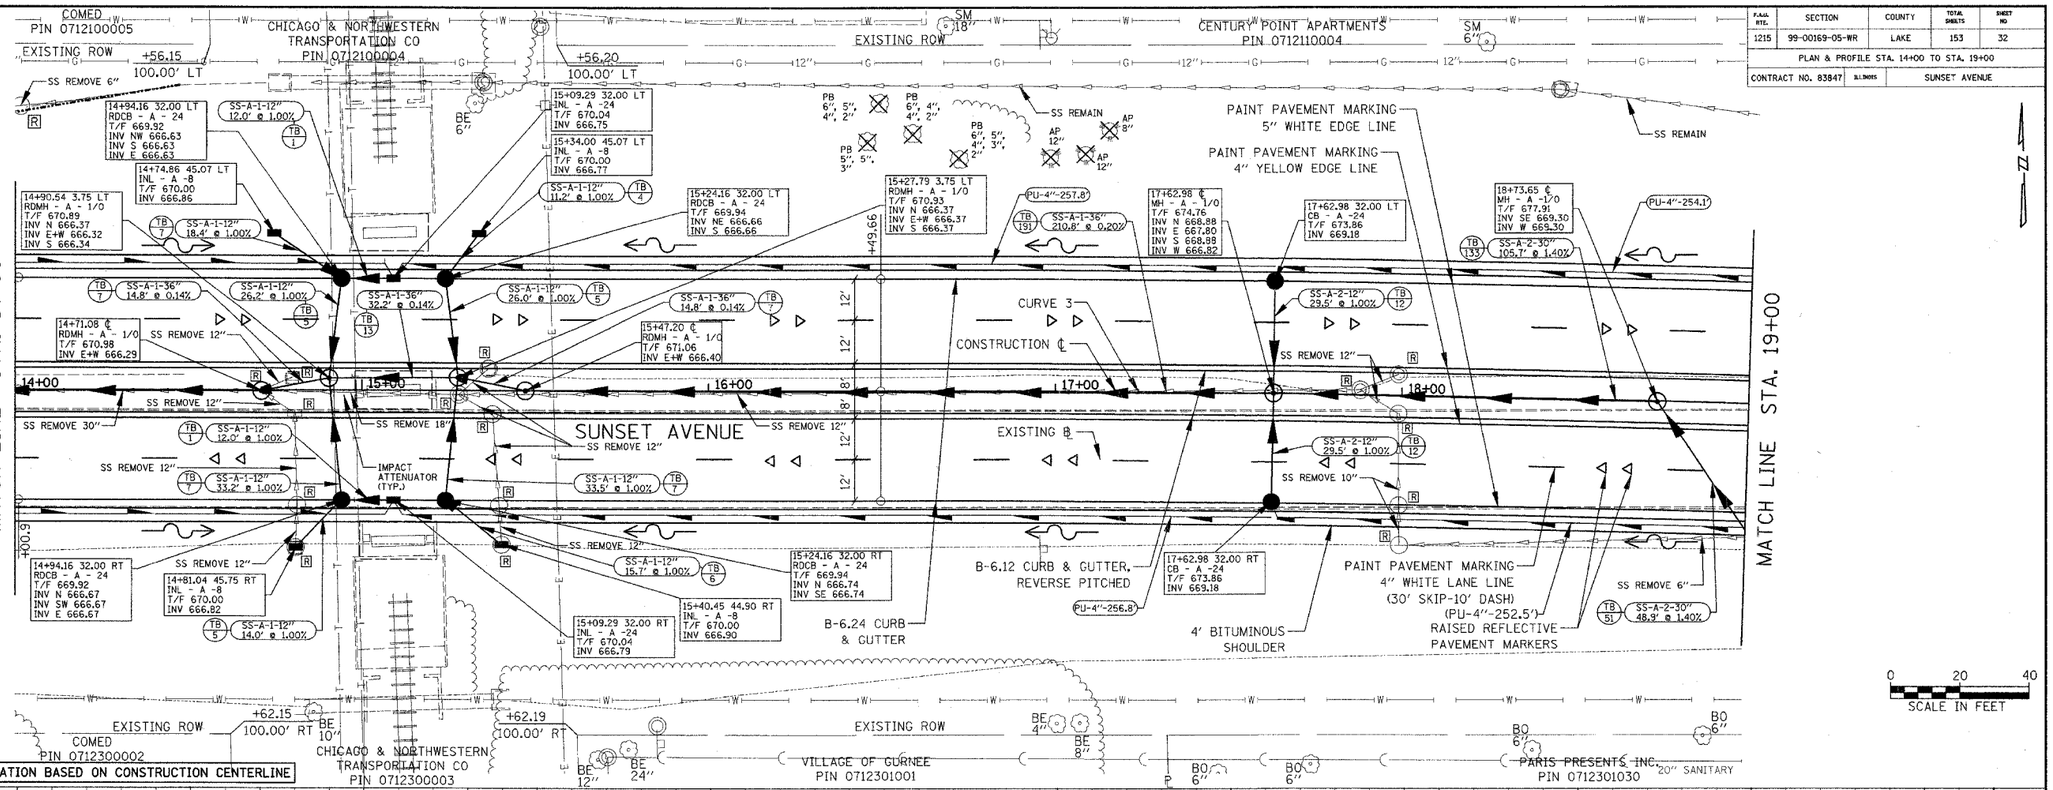

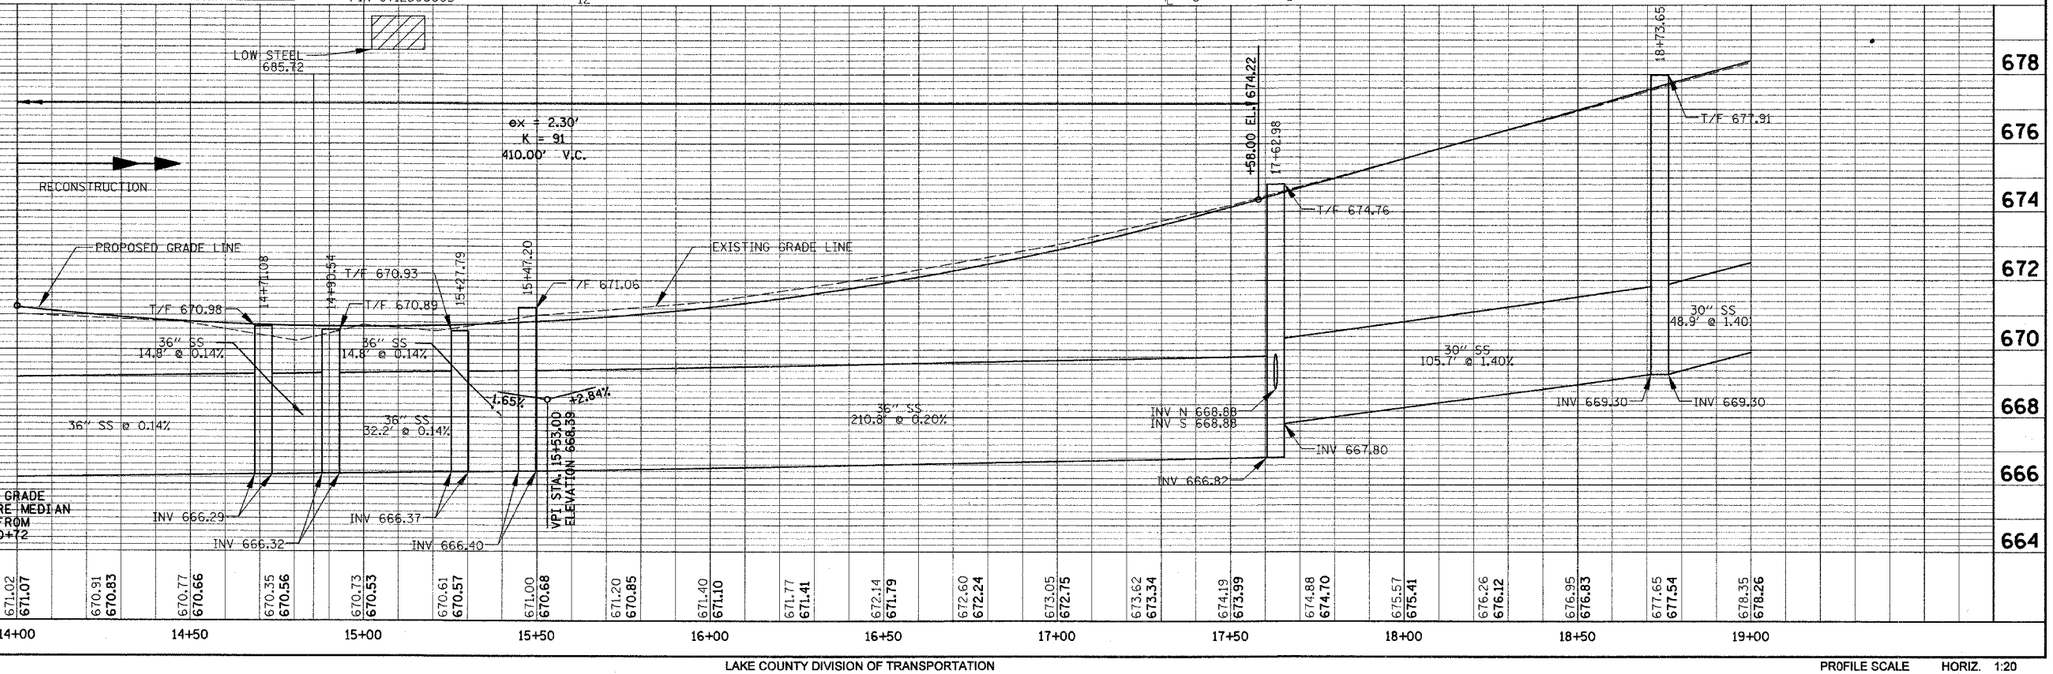

PLAN: SURVEYED, PLOTTED, DRAWN, CHECKED, ALIGNMENT CHECKED, NO. OF MH CHECKED, NOTE BOOK No., BY, DATE

PROFILE: SURVEYED, PLOTTED, DRAWN, CHECKED, ALIGNMENT CHECKED, STRUCTURE NOTATIONS CHECKED, NOTE BOOK No., BY, DATE

PROFILE SCALE HORIZ. 1:20 VERT. 1:2