F.A.U. RTE.	SECTION	COUNTY	TOTAL SHEETS	SHEET NO
1215	99-00169-05-WR	LAKE	153	98

CROSS SECTIONS

CONTRACT NO. 83847 ILLINOIS SUNSET AVENUE

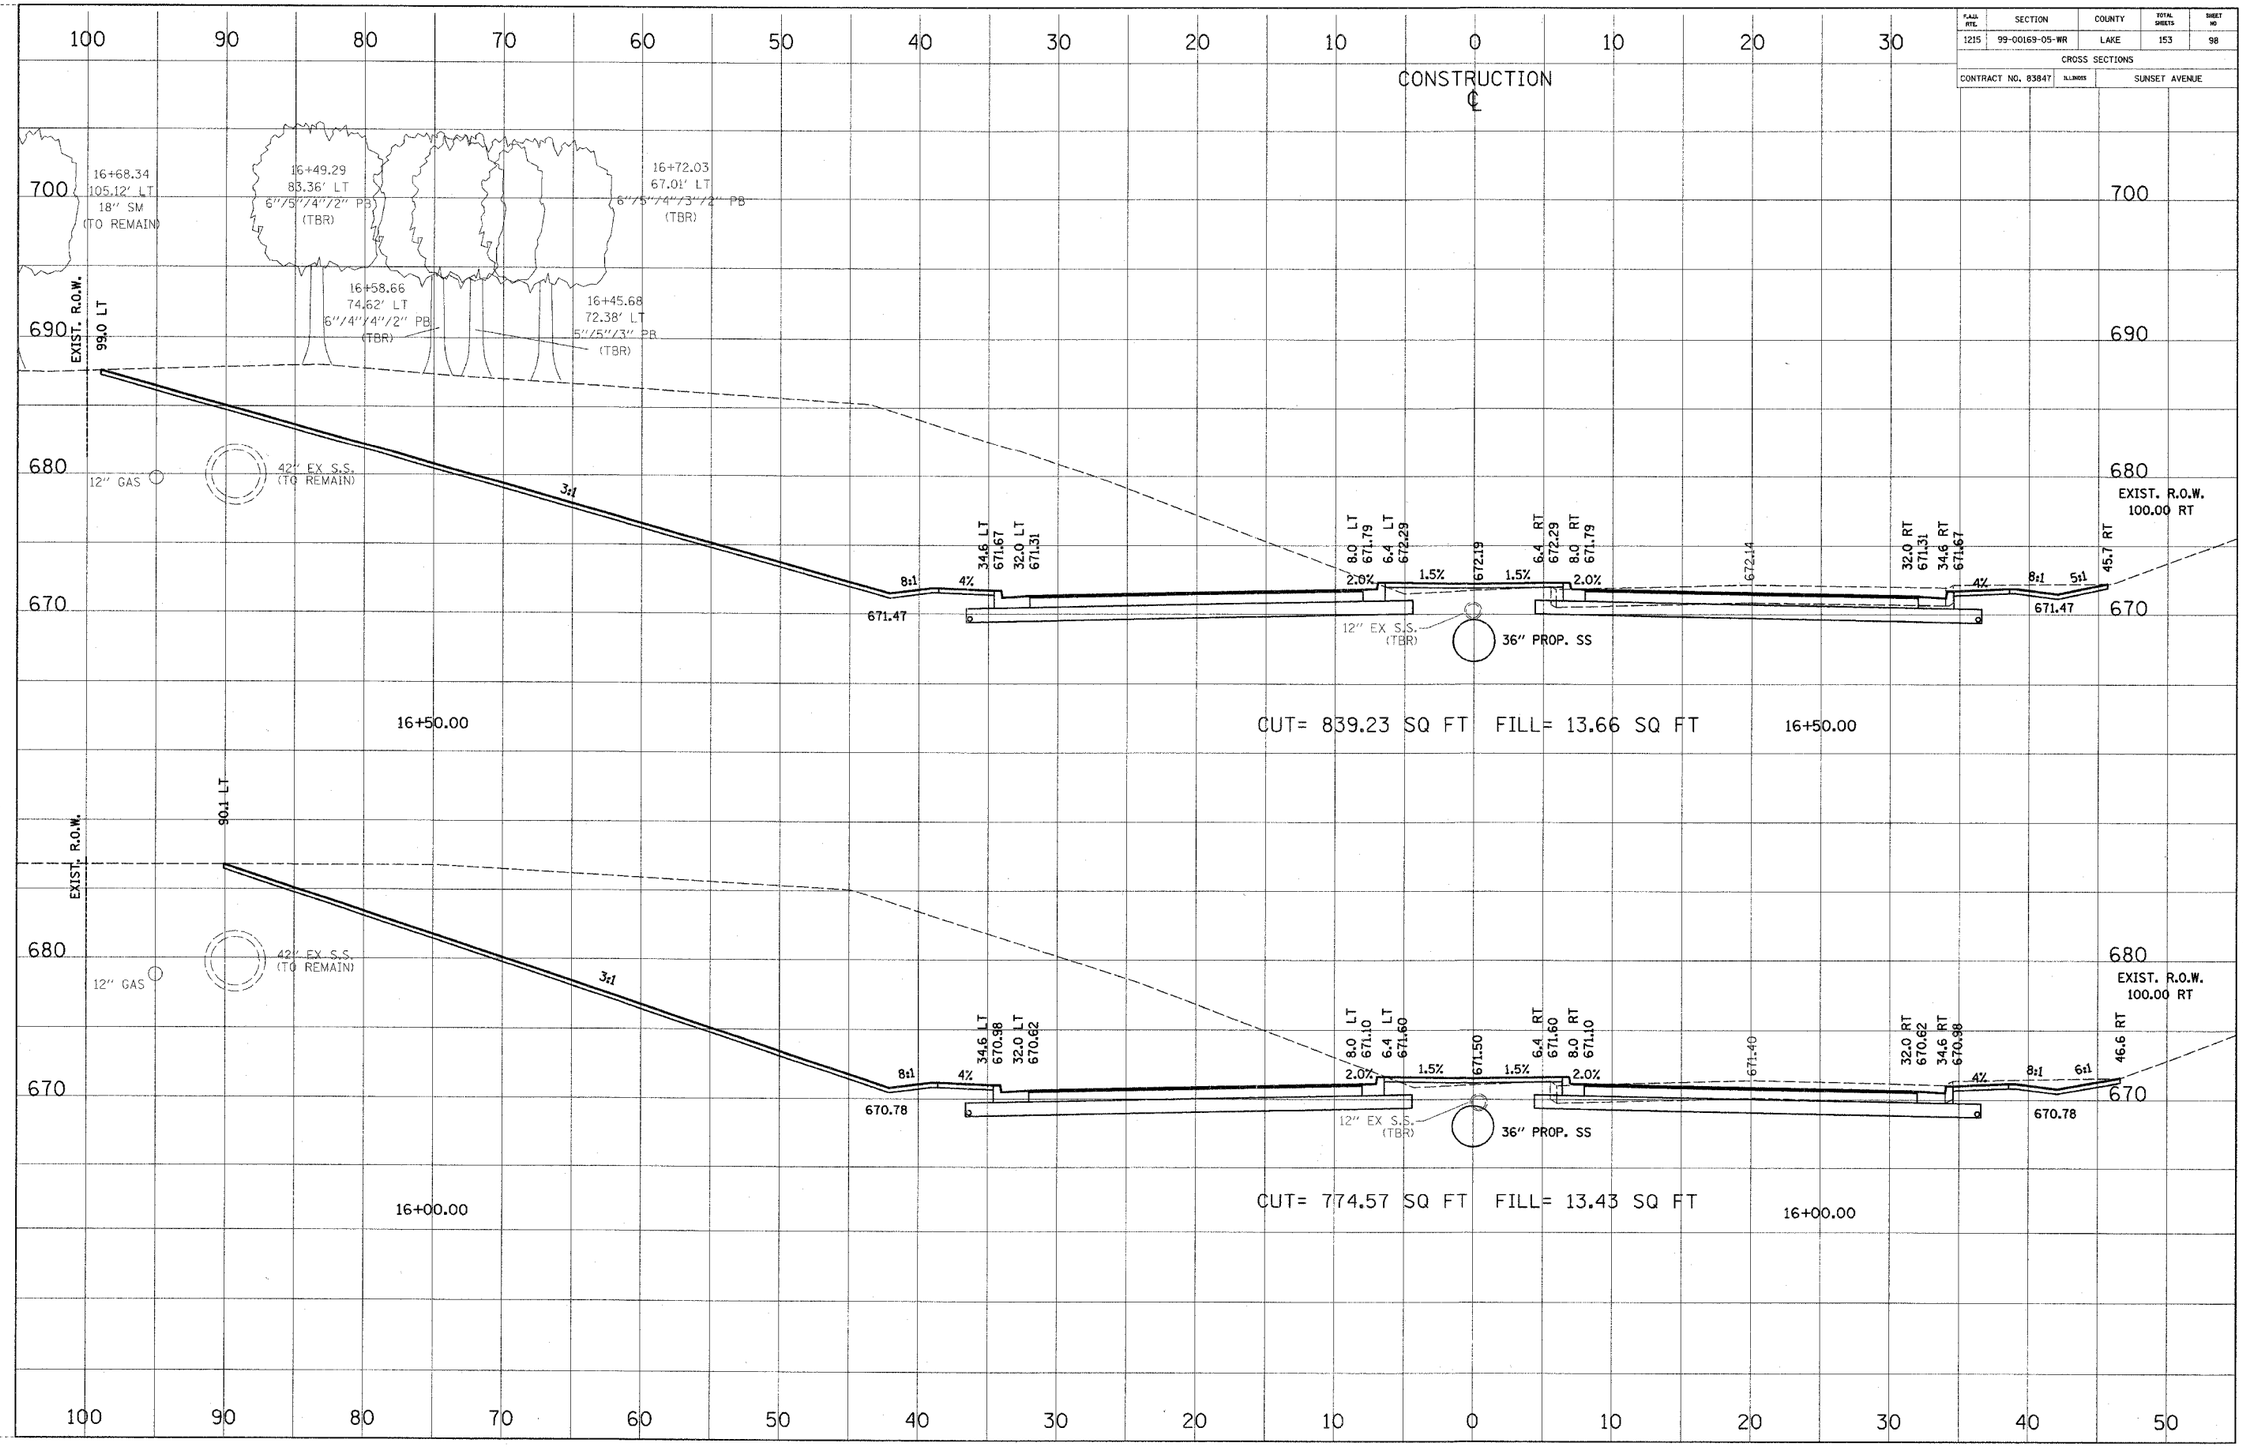

CROSS SECTION | SURVEYED | PLOTTED | GRADES CHECKED | B.M. NOTED | STRUCTURE NOTATIONS CHK'D | NOTE BOOK NO. | BY | DATE

CROSS SECTION | SURVEYED | PLOTTED | ALIGNMENT CHECKED | RT. OF WAY CHECKED | CADD FILE NAME | NOTE BOOK NO. | BY | DATE