F.A.U. RTE.	SECTION	COUNTY	TOTAL SHEETS	SHEET NO
1215	99-00169-05-WR	LAKE	153	114
CROSS SECTIONS				
CONTRACT NO. 83847	ILLINOIS	SUNSET AVENUE		
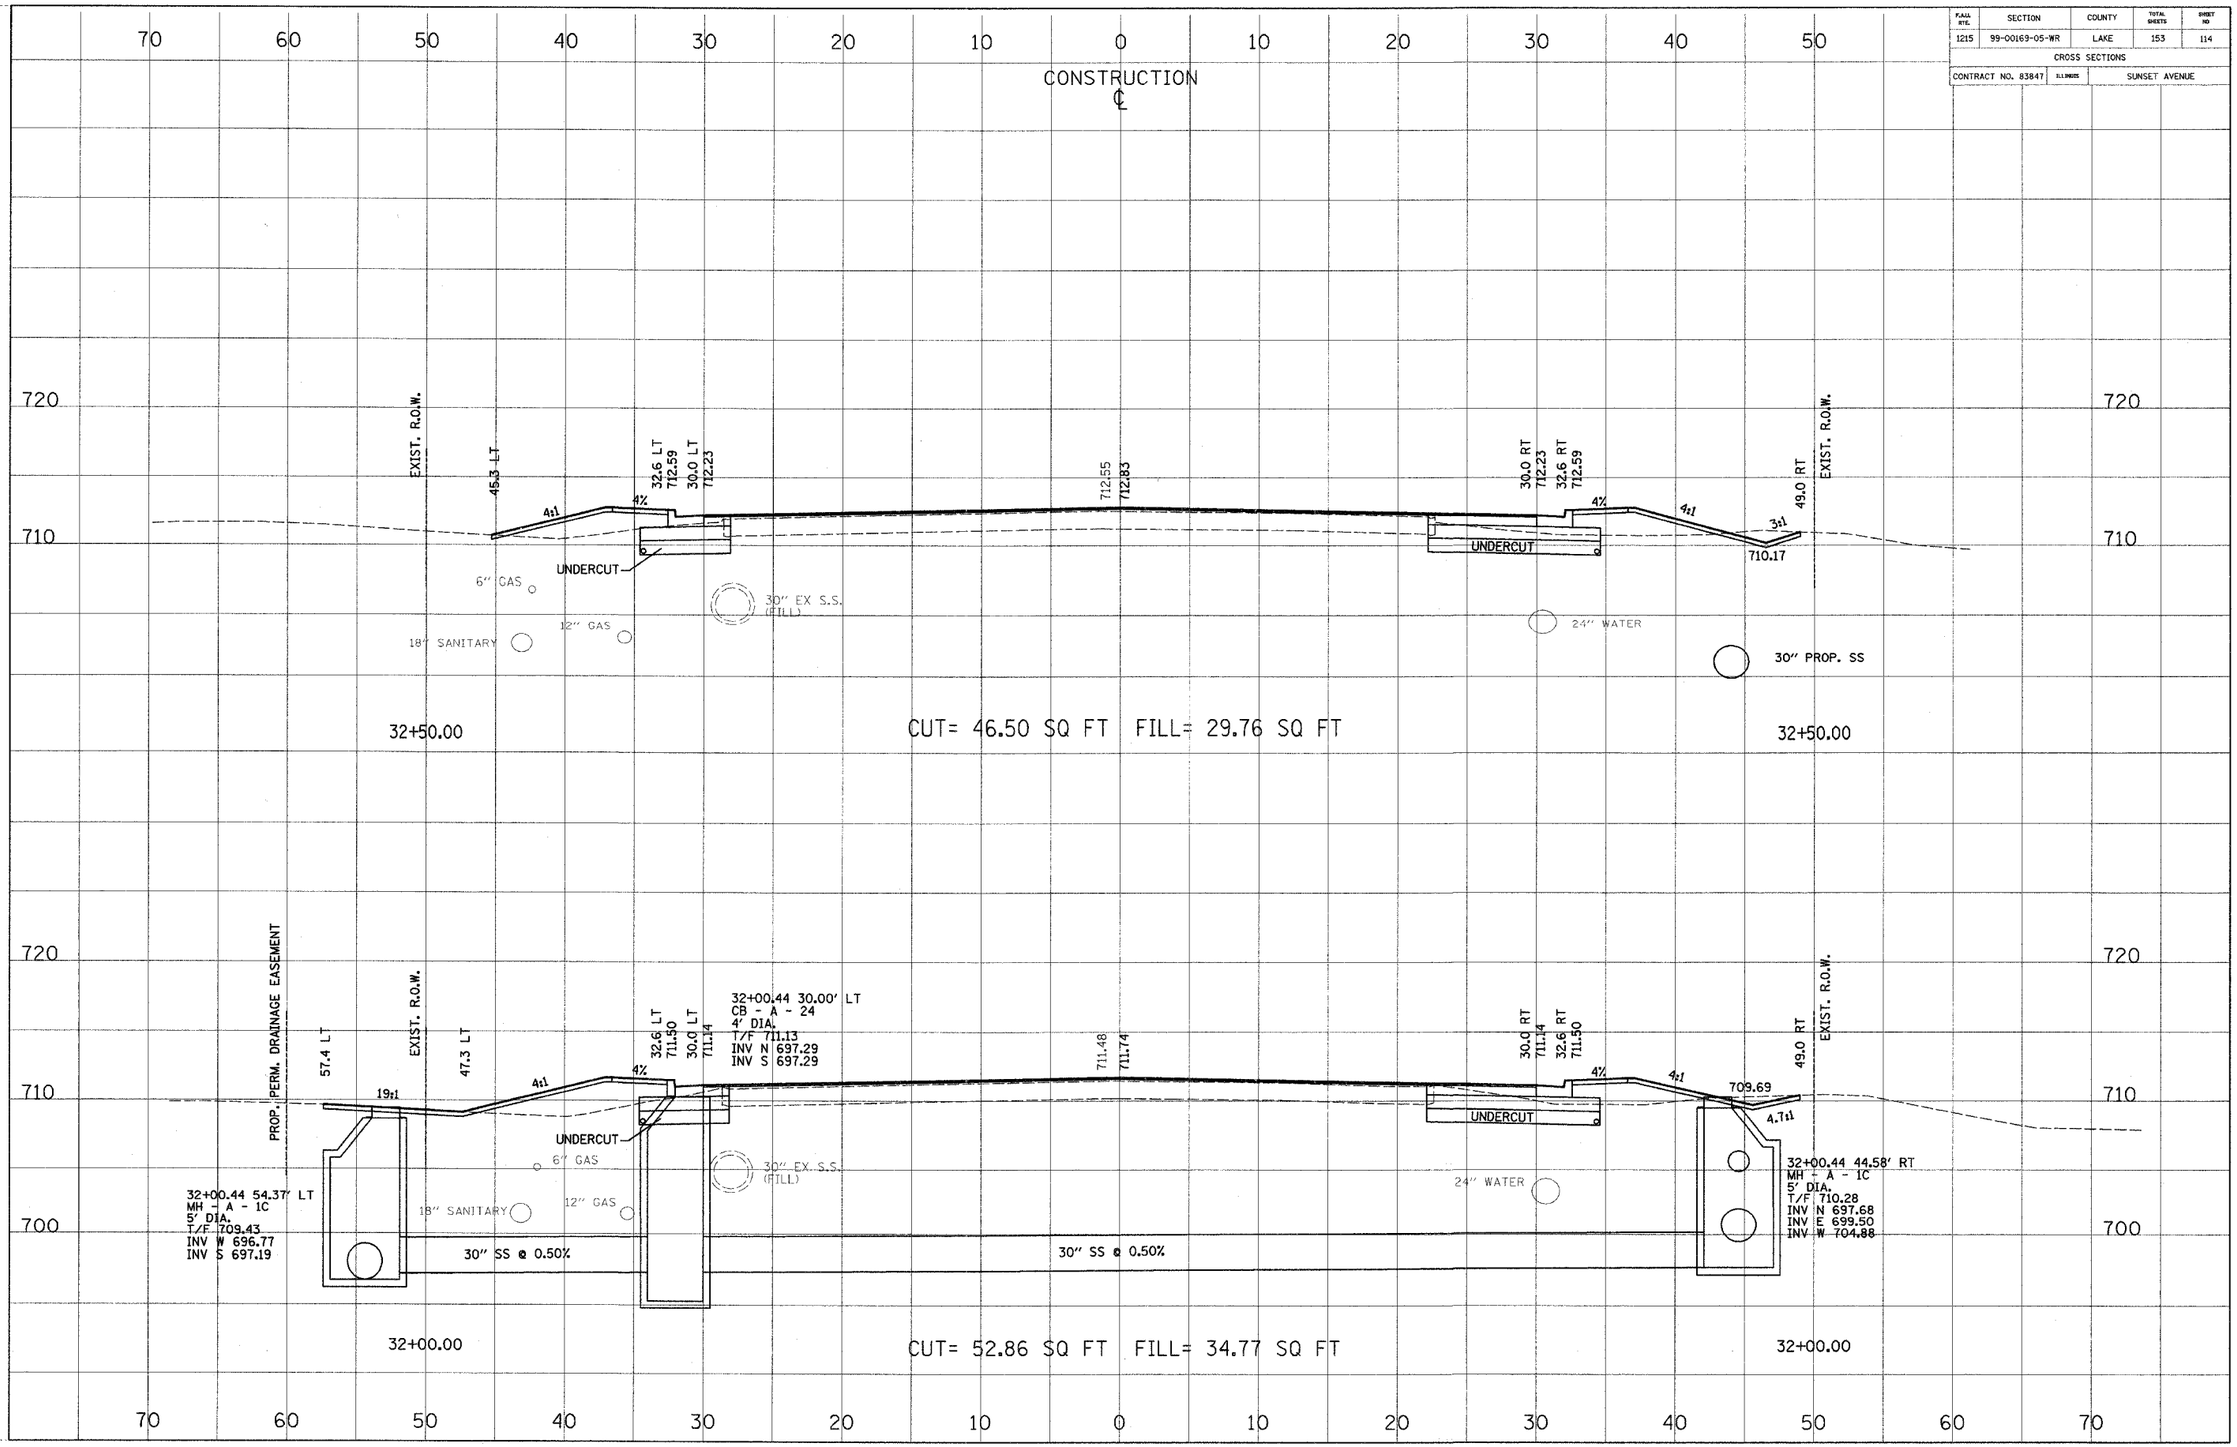
CROSS SECTION — SURVEYED / PLOTTED / DRAWN / CHECKED / NOTE BOOK / NO. / BY / DATE
ALIGNMENT CHECKED
ELEV. BM CHECKED
CADD FILE NAME
STRUCTURE NOTATIONS CHKD