F.A.U. RTE.	SECTION	COUNTY	TOTAL SHEETS	SHEET NO
1215	99-00169-05-WR	LAKE	153	145
CROSS SECTIONS				
CONTRACT NO. 83847	ILLINOIS	DETENTION POND		
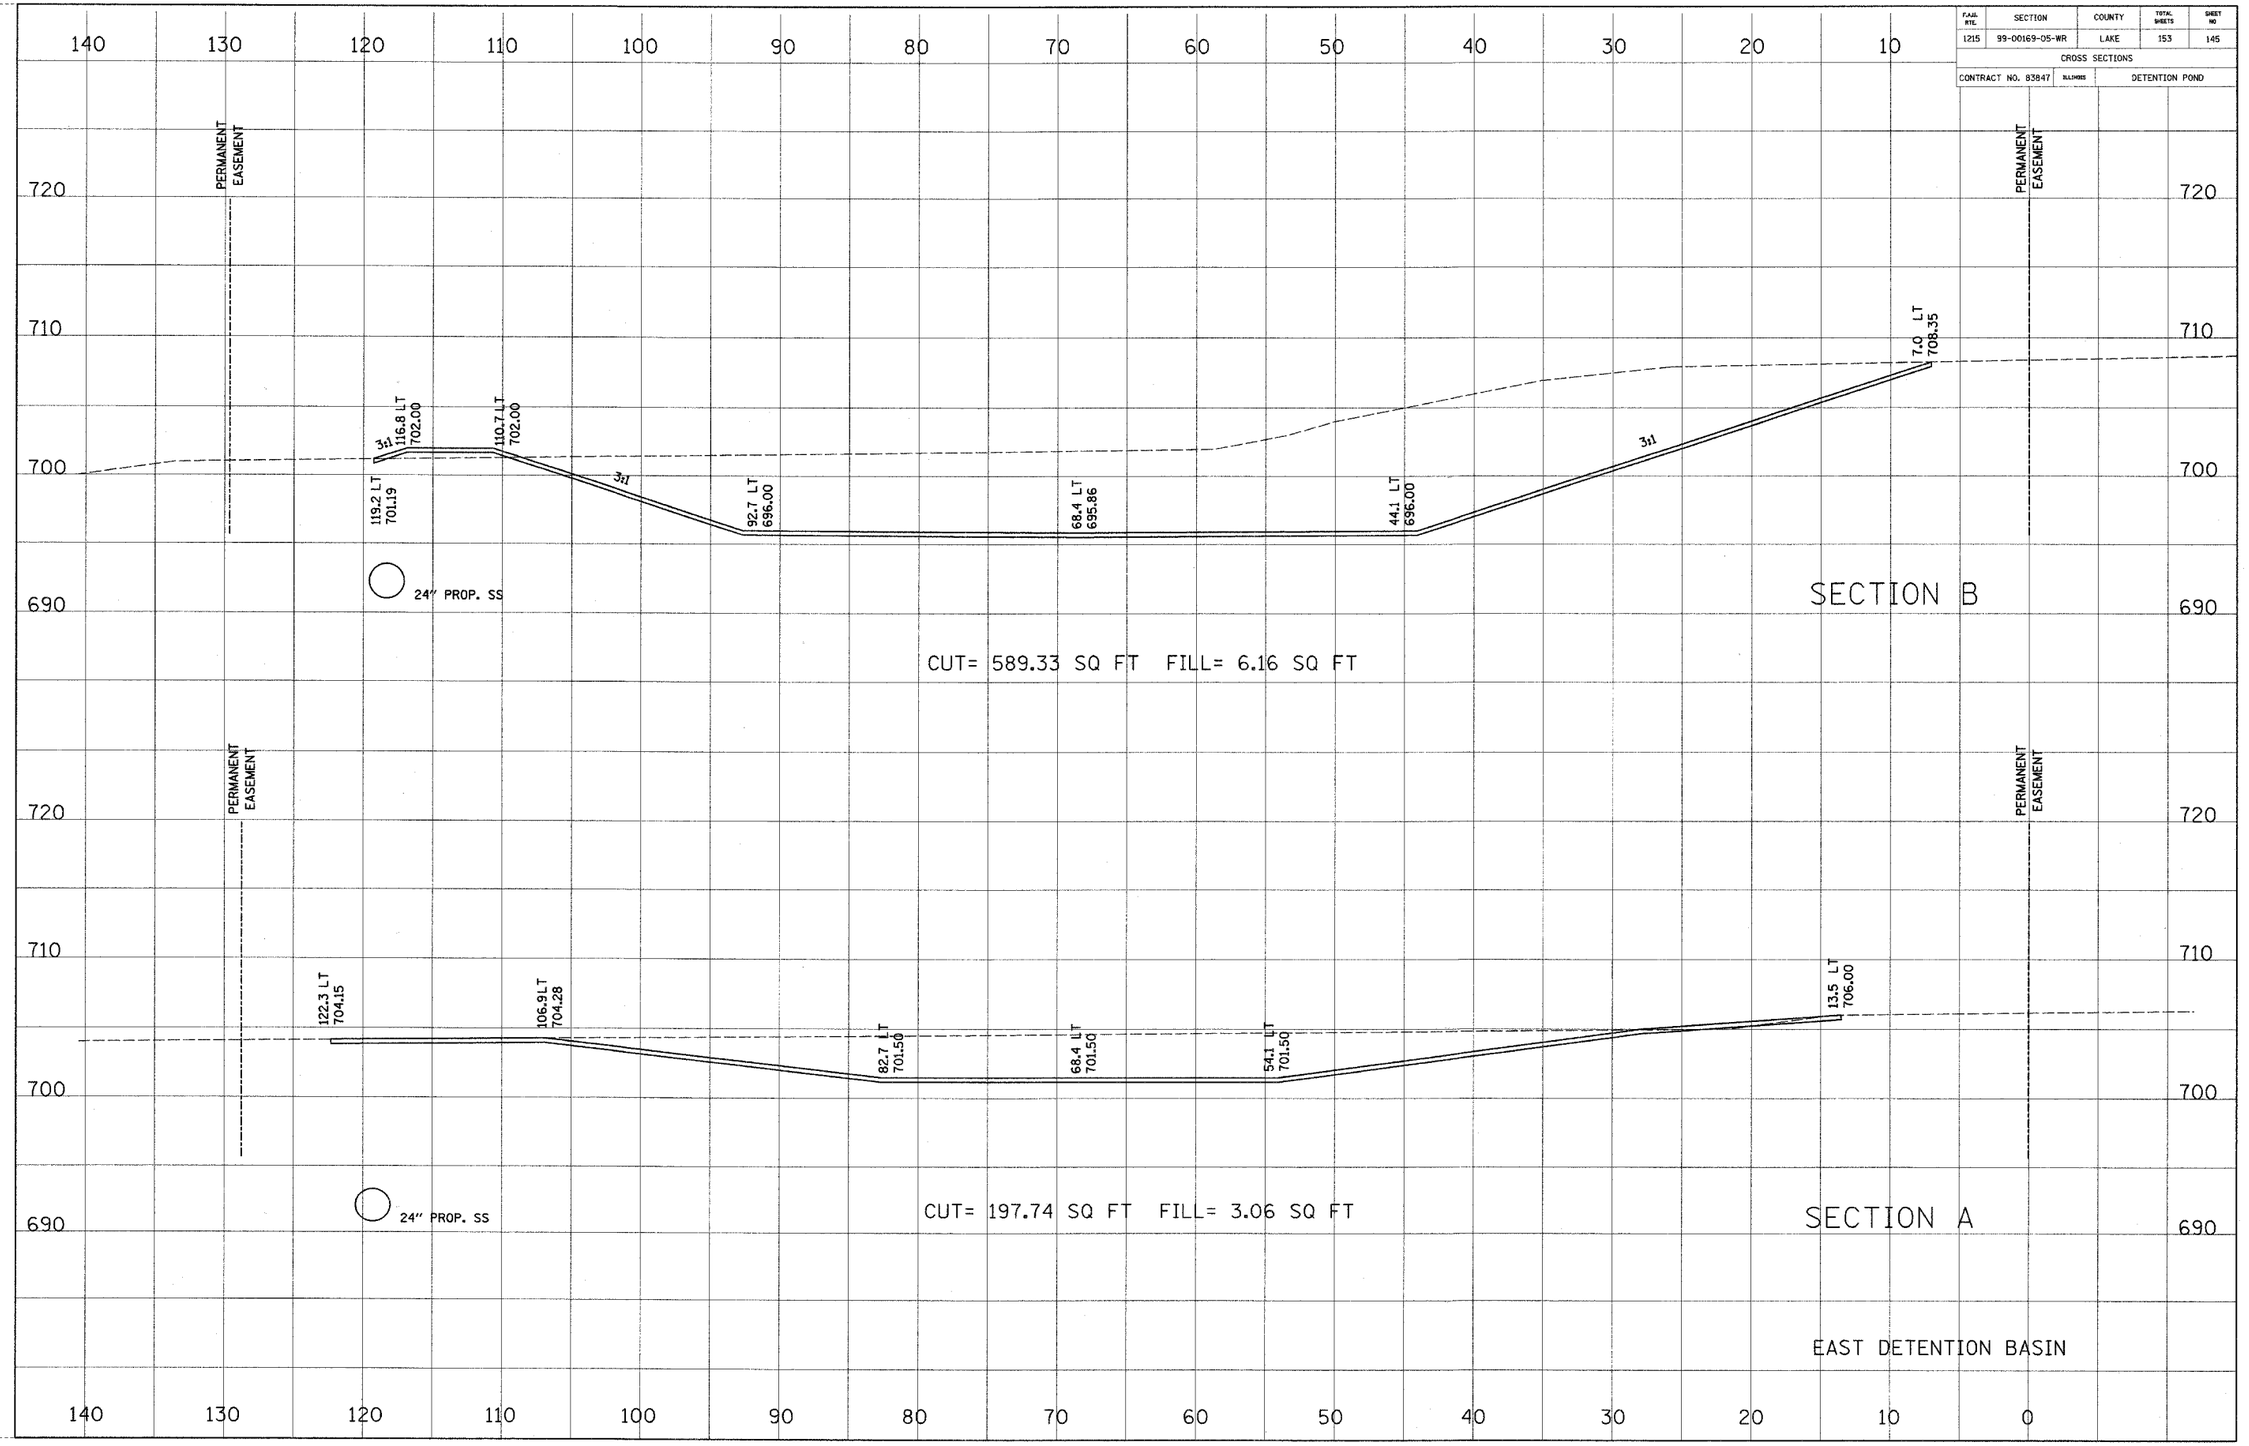
CROSS SECTION
SURVEYED BY
PLOTTED DATE
DRAWING CHECKED BY
NOTE BOOK R.M. NOTED
NO. ACAD FILE NAME