CONTRACT NO. #83853

F.A. RTE.	SECTION	COUNTY	TOTAL SHEETS	SHEET NO.
2585	97-00071-00-PV	COOK	116	19
STA.		TO STA.		
FED. ROAD DIST. NO.	ILLINOIS	FED. AID PROJECT		

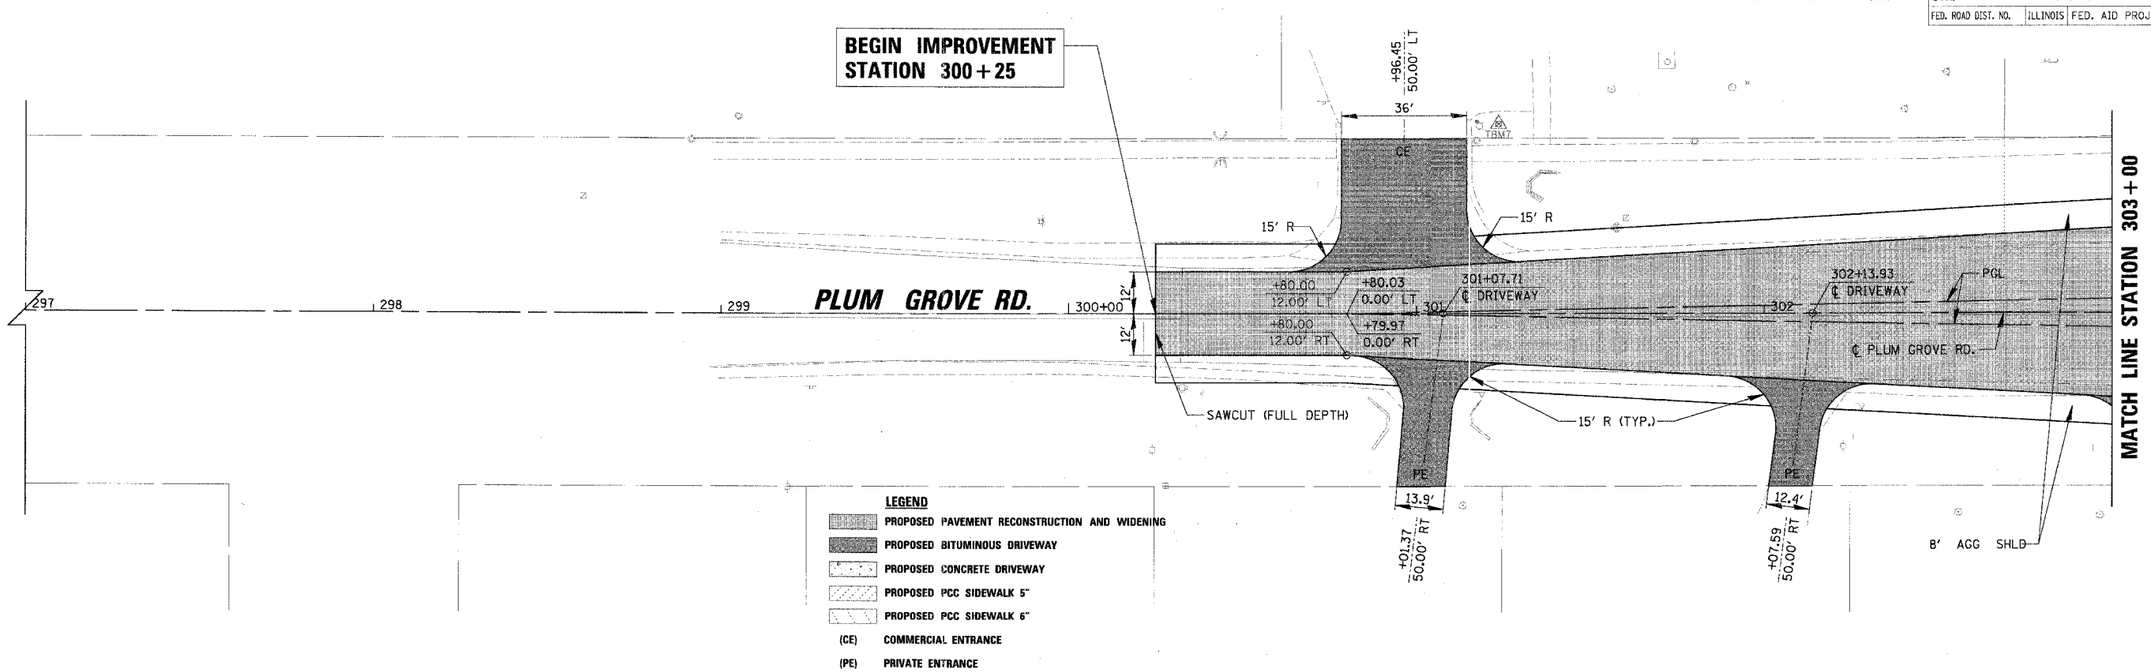

ILLINOIS DEPARTMENT OF TRANSPORTATION

PLUM GROVE ROAD
PLAN AND PROFILE
STATION 300+25 TO STATION 303+00

SCALE: VERT. 1"=2'
HORIZ. 1"=20'

DATE: 6/8/2006

DRAWN BY: PMM

CHECKED BY: MCW

PLAN	SURVEYED	BY	DATE
	PLOTTED		
	ALIGNMENT CHECKED		
NOTE BOOK	RIGHT-OF-WAY CHECKED		
	PLAN PREPARED		
No.	CADD FILE NAME		

PROFILE	SURVEYED	BY	DATE
	PLOTTED		
	GRADES CHECKED		
NOTE BOOK	DRAINAGE		
No.	STRUCTURE NOTATIONS CHKD		

CHRISTOPHER B. BURKE ENGINEERING LTD.
9575 West Higgins Road, Suite 600
Rosemont, Illinois 60018
(847) 823-0500

n:\roimdws\98361br48\design\98361br48_plum297.rpp