CONTRACT NO. #83853

F.A. RTE.	SECTION	COUNTY	TOTAL SHEETS	SHEET NO.
2585	97-00071-00-PV	COOK	116	29
STA.		TO STA.		
FED. ROAD DIST. NO.	ILLINOIS	FED. AID PROJECT		

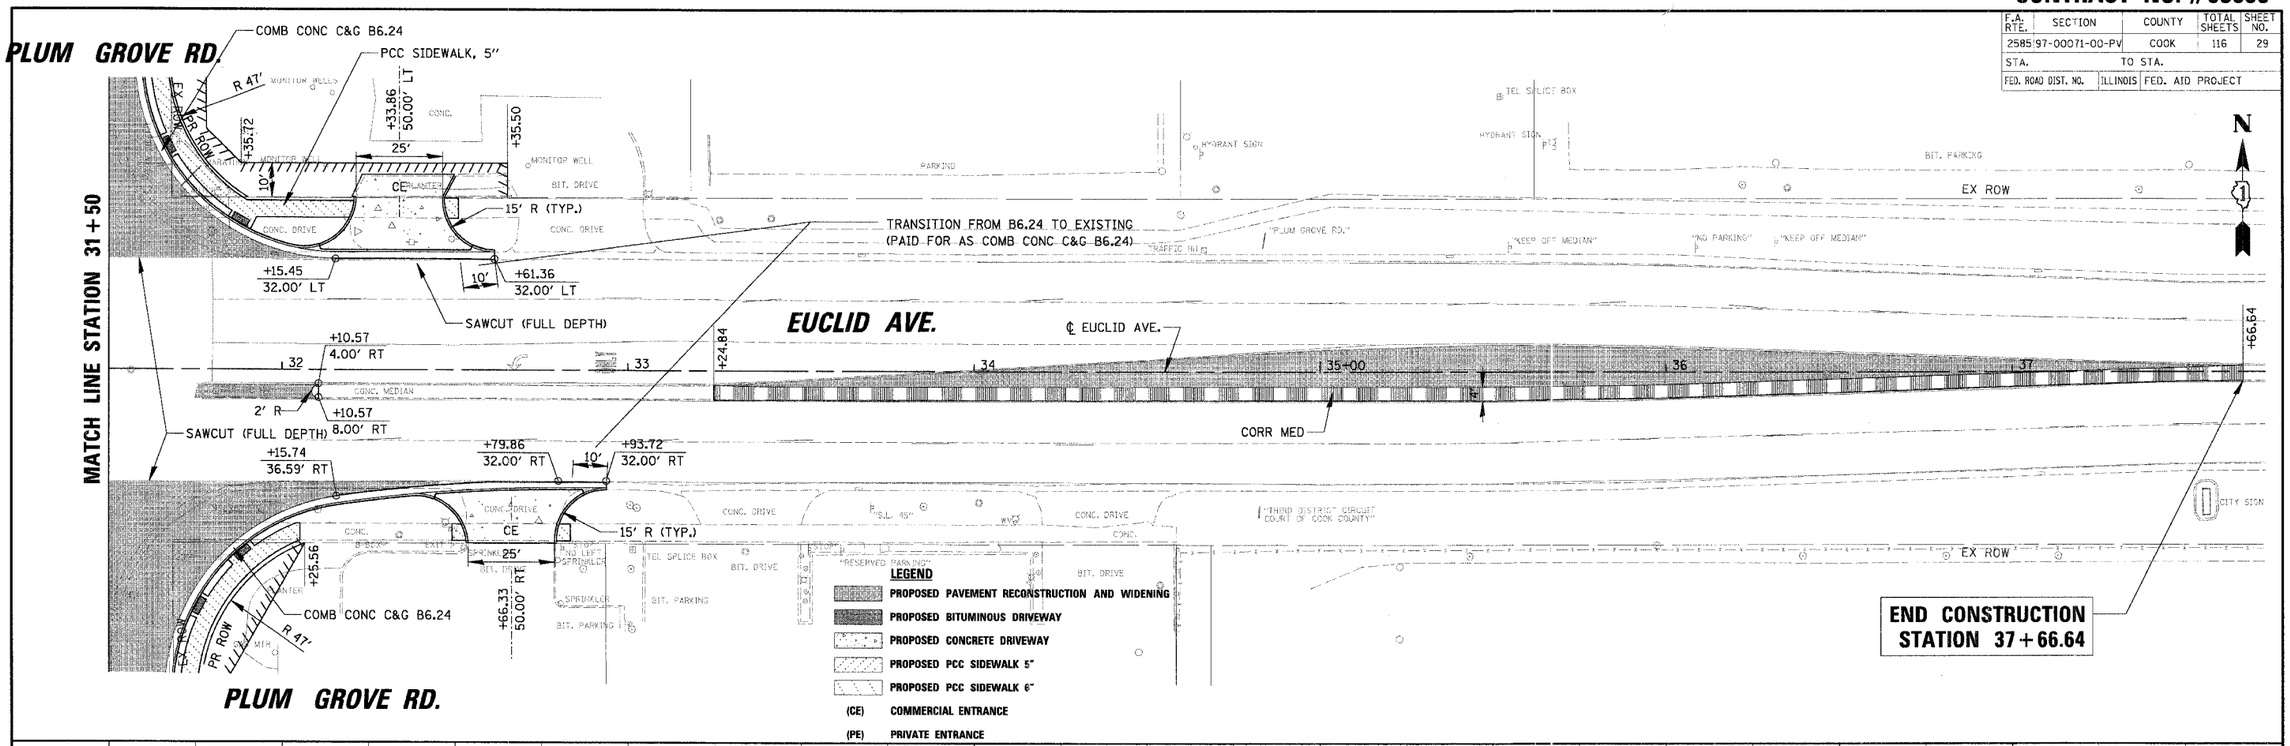

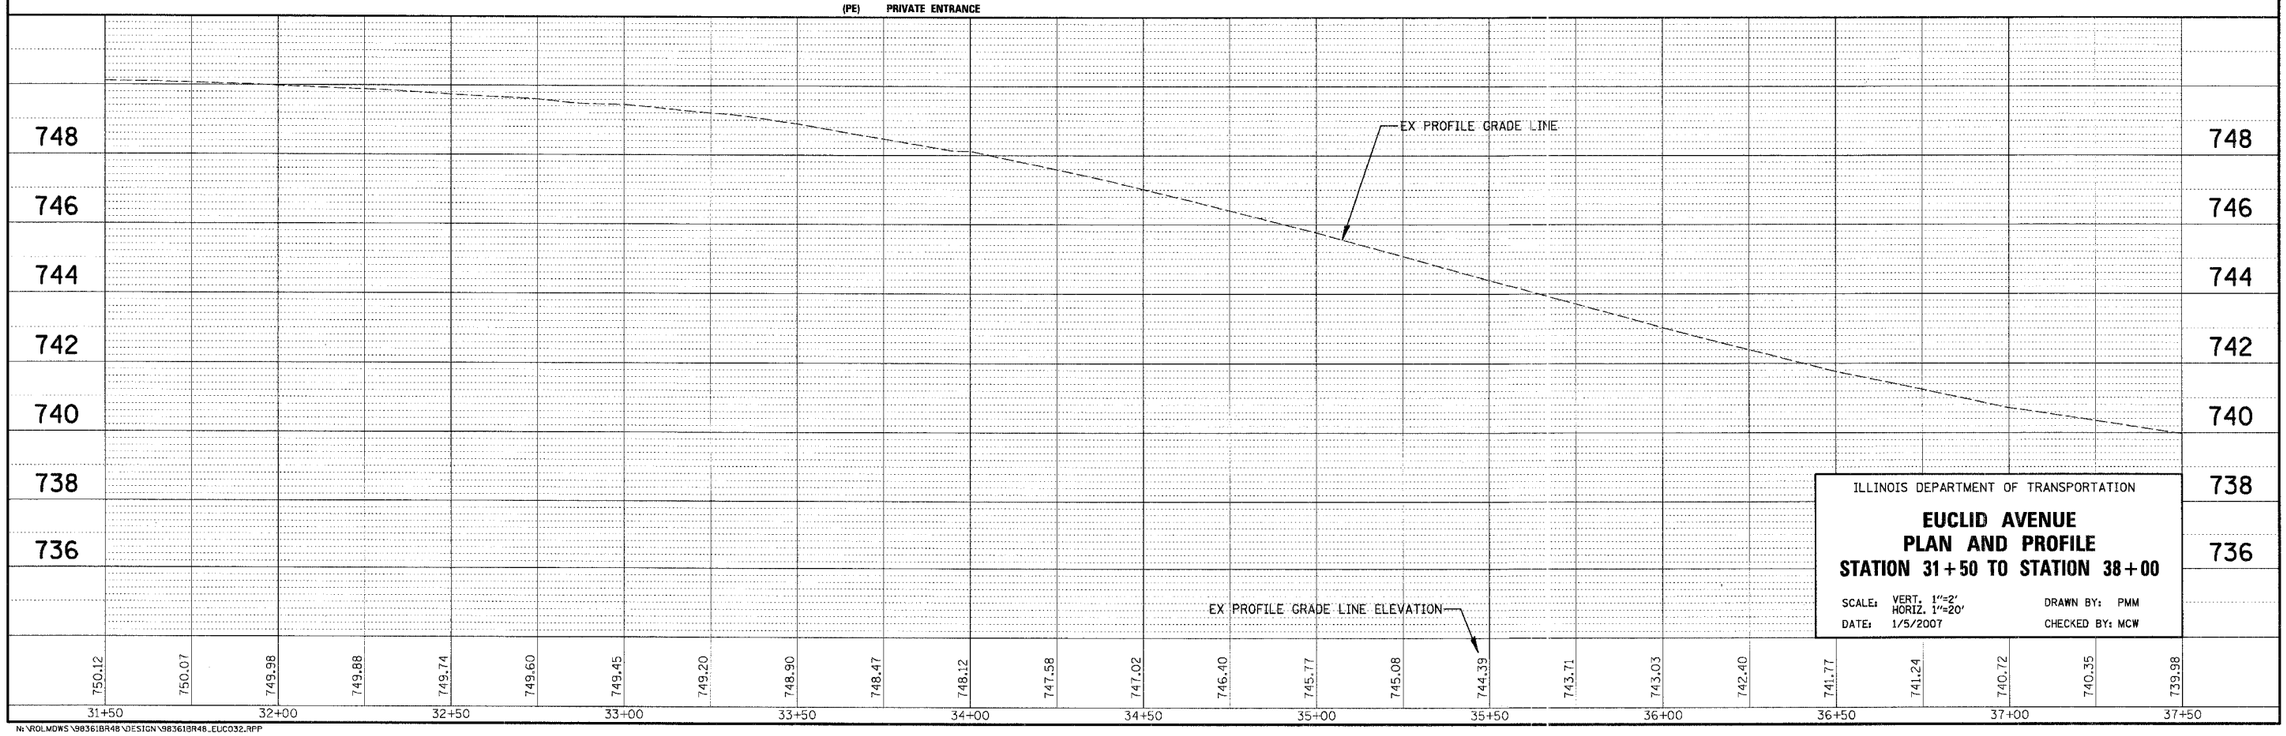

ILLINOIS DEPARTMENT OF TRANSPORTATION

EUCLID AVENUE
PLAN AND PROFILE
STATION 31+50 TO STATION 38+00

SCALE: VERT. 1"=2' HORIZ. 1"=20'
DATE: 1/5/2007
DRAWN BY: PMM
CHECKED BY: MCW

N:\ROLMDWS\98361BR48\DESIGN\98361BR48_EUC032.RPP

PLAN — SURVEYED / PLOTTED / ALIGNMENT CHECKED / PLAN ASSEMBLED / CADD FILE NAME / NOTE BOOK NO. / BY / DATE

PROFILE — SURVEYED / PLOTTED / GRADES CHECKED / B.M. ADDED / STRUCTURE DATA / NOTE BOOK NO. / BY / DATE

CHRISTOPHER B. BURKE ENGINEERING LTD.
9575 West Higgins Road, Suite 600
Rosemont, Illinois 60018
(847) 823-0500