CONTRACT NO. #83853

F.A. RTE.	SECTION	COUNTY	TOTAL SHEETS	SHEET NO.
2585	97-00071-00-PV	COOK	116	40
STA.	TO STA.			
FED. ROAD DIST. NO.	ILLINOIS FED. AID PROJECT			

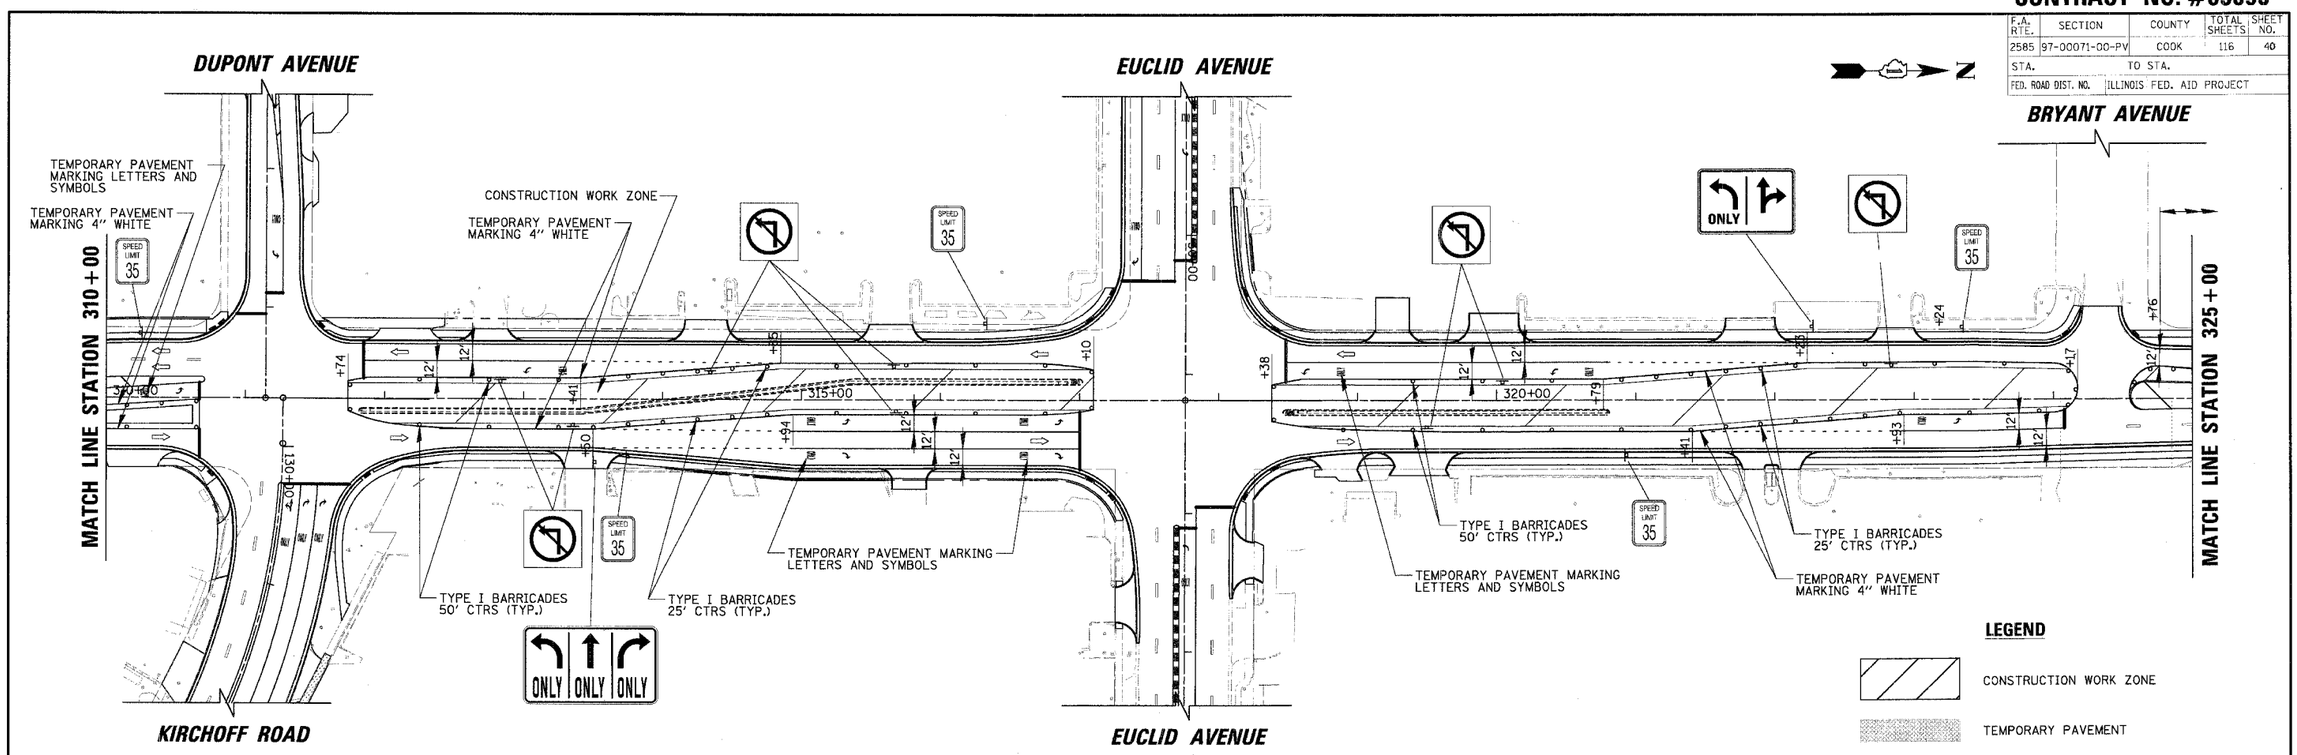

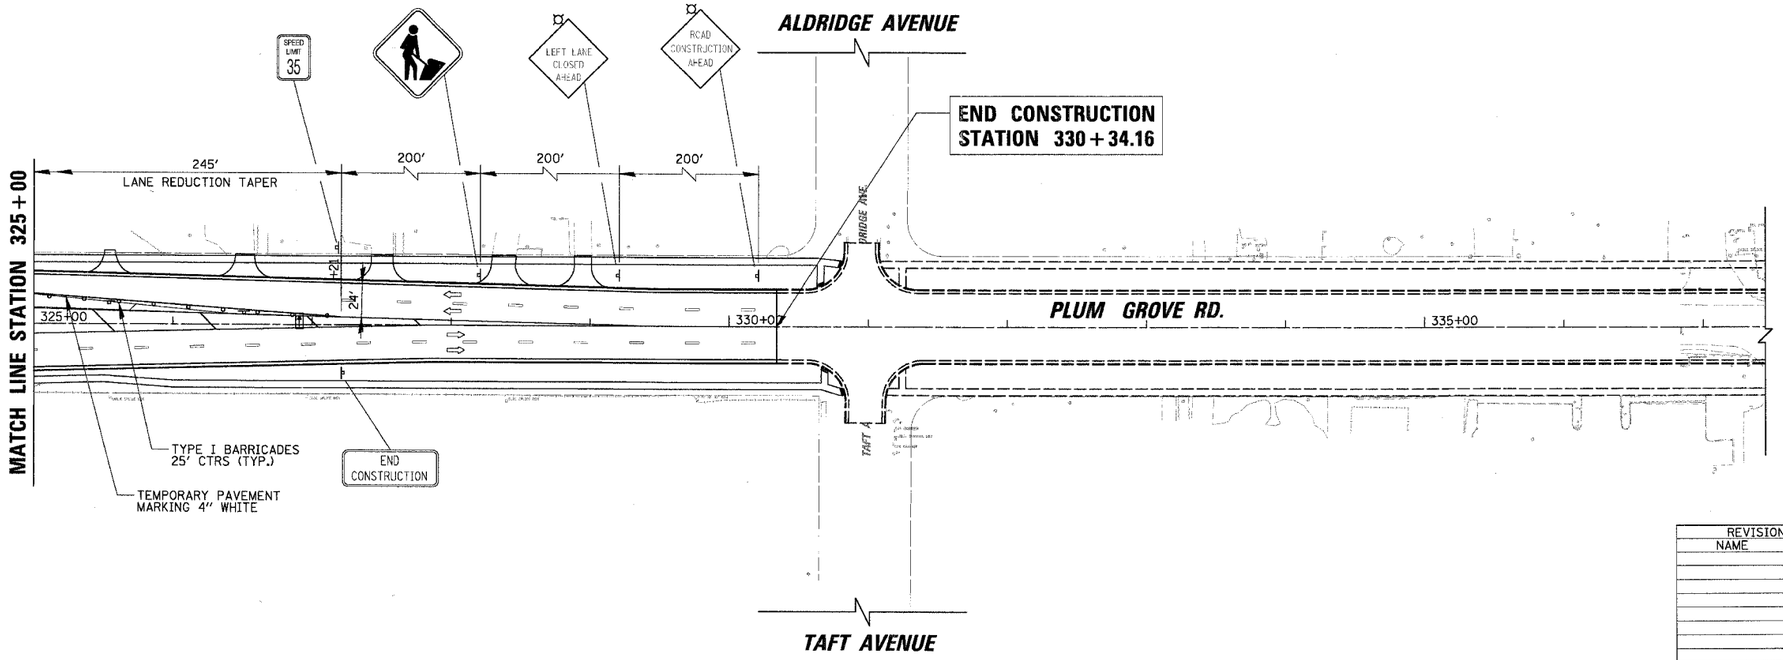

LEGEND

- CONSTRUCTION WORK ZONE
- TEMPORARY PAVEMENT
- DRUM OR BARRICADE (TYPE I) 50' CTRS (TYP.) - 25' CTRS IN TAPERS, CURVES AND RADII
- TYPE III BARRICADE
- ARROW BOARD
- SIGN ON PORTABLE OR PERMANENT SUPPORT
- SIGN WITH 18"x18" ORANGE FLAG ATTACHED
- DIRECTION OF TRAFFIC FLOW
- FLASHING LIGHT
- VERTICAL PANELS

REVISIONS NAME	DATE

ILLINOIS DEPARTMENT OF TRANSPORTATION

PLUM GROVE ROAD MAINTENANCE OF TRAFFIC STAGE III

STATION 310+00 TO STATION 330+34.16

SCALE: 50' DRAWN BY: PMM

DATE: 6/8/2006 CHECKED BY: MCW

n:\rolmdws\98361br48\design\98361br48_plum310_3.mot

CHRISTOPHER B. BURKE ENGINEERING LTD.
9575 West Higgins Road, Suite 600
Rosemont, Illinois 60018
(847) 823-0500

PLAN: SURVEYED | DRAWN | ALIGNMENT CHECKED | GRADES CHECKED | FINAL REVIEW | PLAN/PROFILE NOTATIONS | CHKD | NOTE BOOK | NO. | BY | DATE

PROFILE: SURVEYED | DRAWN | GRADES CHECKED | FINAL REVIEW | PLAN/PROFILE NOTATIONS | CHKD | NOTE BOOK | NO. | BY | DATE