CONTRACT NO. #83853

F.A. RTE.	SECTION	COUNTY	TOTAL SHEETS	SHEET NO.
2585	97-00071-00-PV	COOK	116	52
STA.		TO STA.		
FED. ROAD DIST. NO.	ILLINOIS	FED. AID PROJECT		

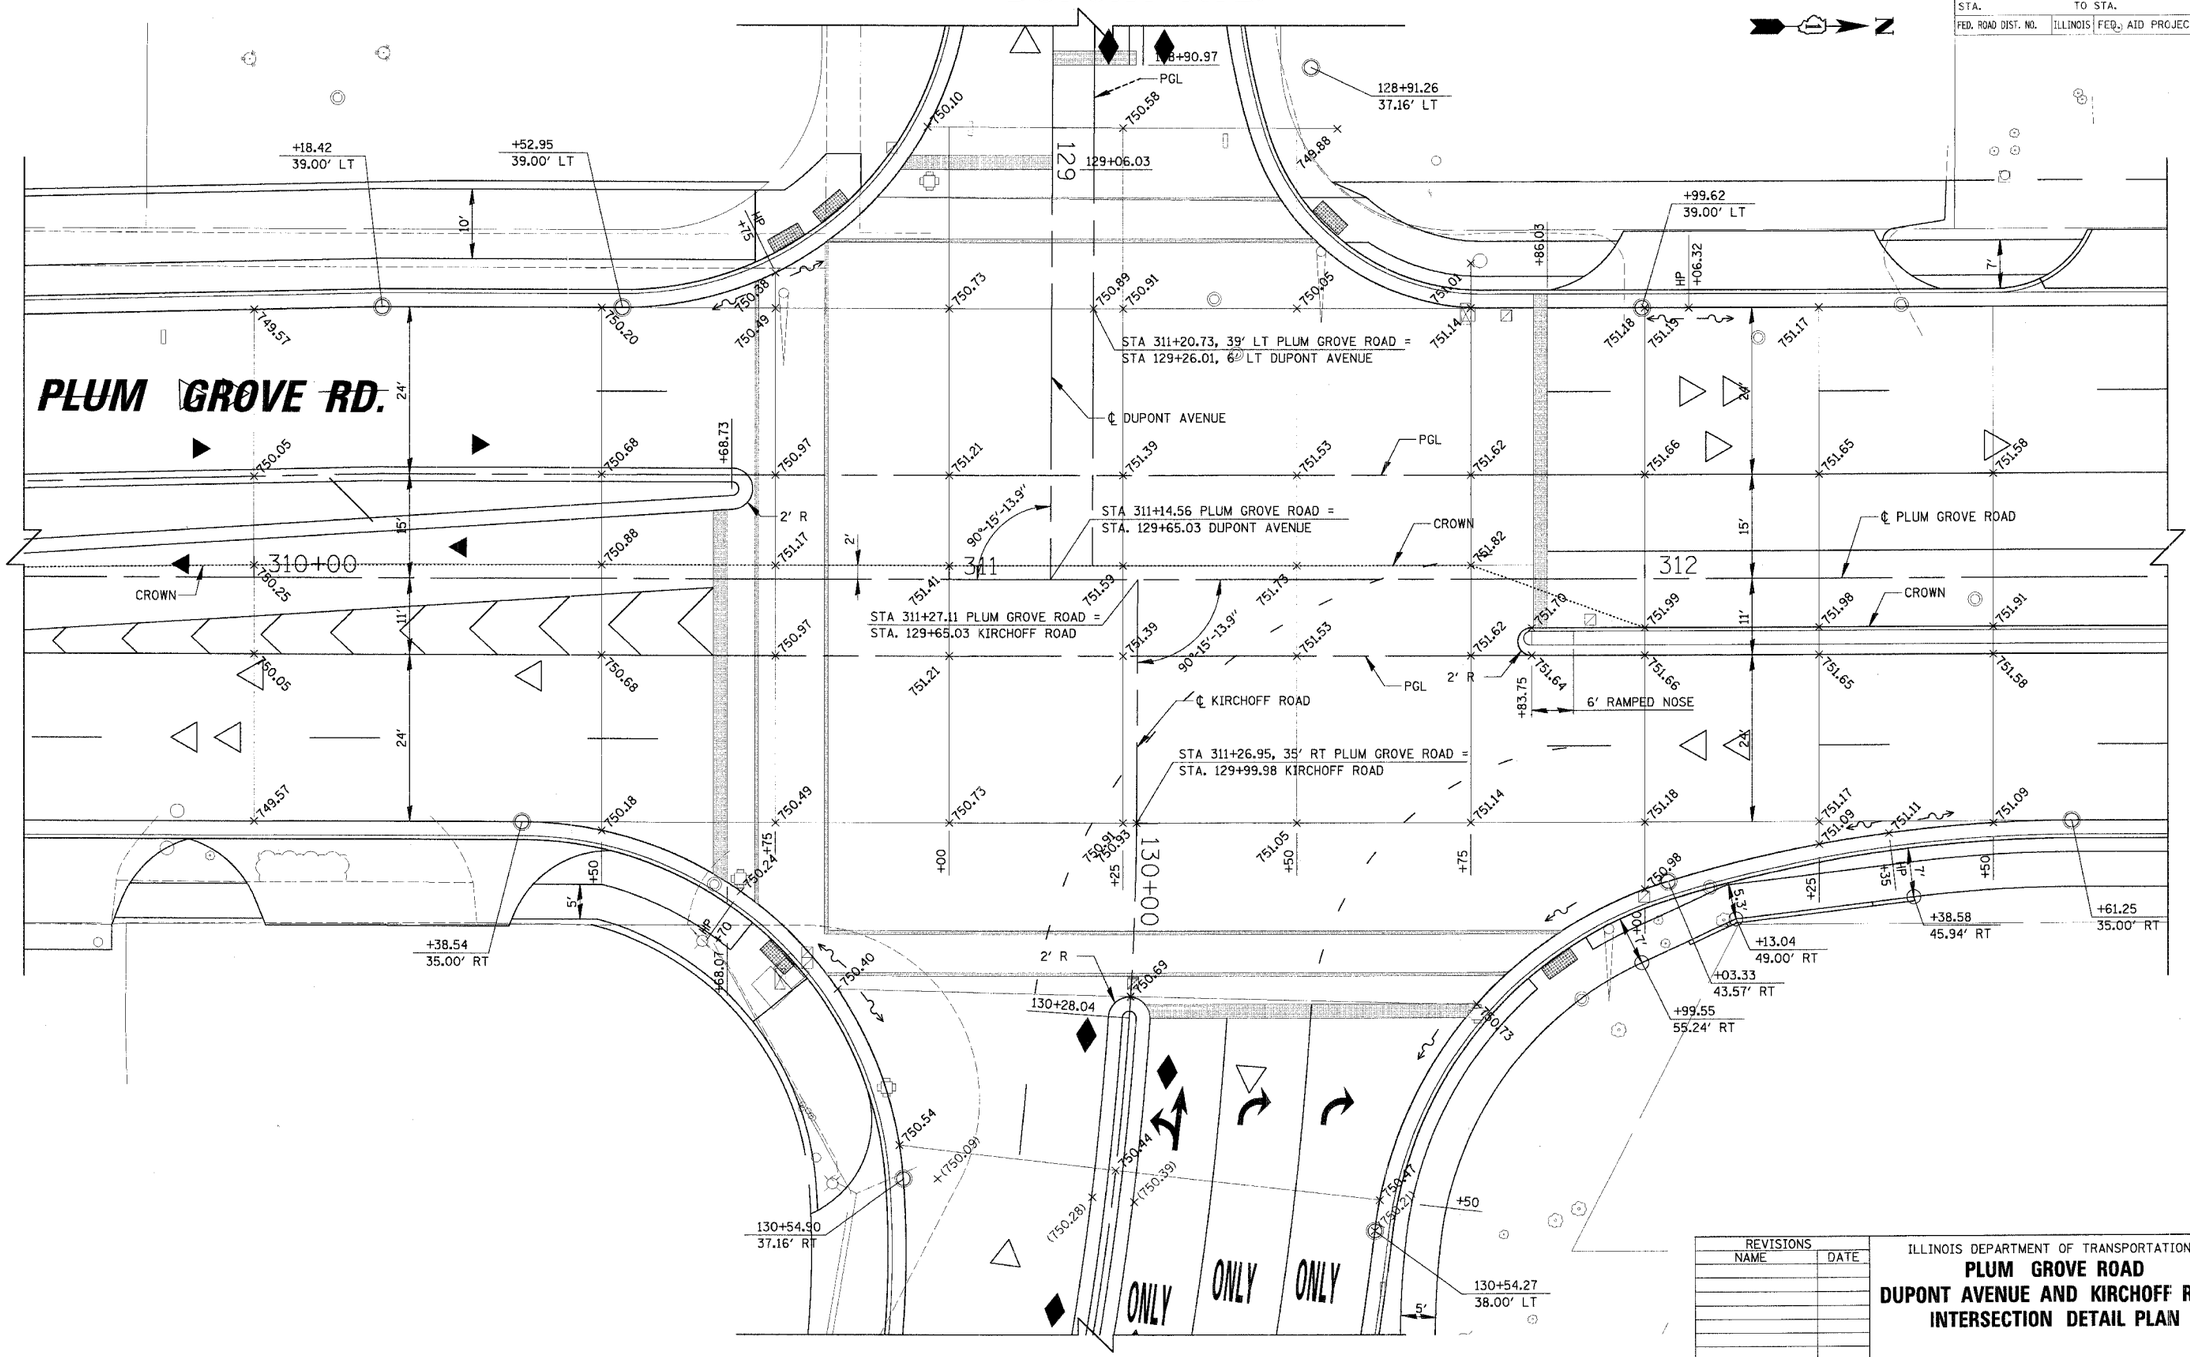

REVISIONS	
NAME	DATE

ILLINOIS DEPARTMENT OF TRANSPORTATION

PLUM GROVE ROAD
DUPONT AVENUE AND KIRCHOFF ROAD
INTERSECTION DETAIL PLAN

SCALE: 10'
DATE: 6/8/2006
DRAWN BY: PMM
CHECKED BY: MCW

CHRISTOPHER B. BURKE ENGINEERING LTD.
9575 West Higgins Road, Suite 600
Rosemont, Illinois 60018
(847) 823-0500

PLAN: SURVEYED, PLOTTED, ALIGNMENT CHECKED, R.T. OF WAY CHECKED, CADD FILE NAME, NOTE BOOK, NO.

PROFILE: SURVEYED, PLOTTED, GRADES CHECKED, EXM. NOTED, STRUCTURE NOTATIONS CHKD, NOTE BOOK, NO.

n:\rolmdws\98361br48\design\98361br48_kir_dup.int