F.A. RTE.	SECTION	COUNTY	TOTAL SHEETS	SHEET NO.
1394	97-00226-00-FP	COOK	80	45
STA. 24+00	TO STA. 30+00			
FED. ROAD DIST. NO.	ILLINOIS	FED. AID PROJECT		

CONTRACT NO.: 83898

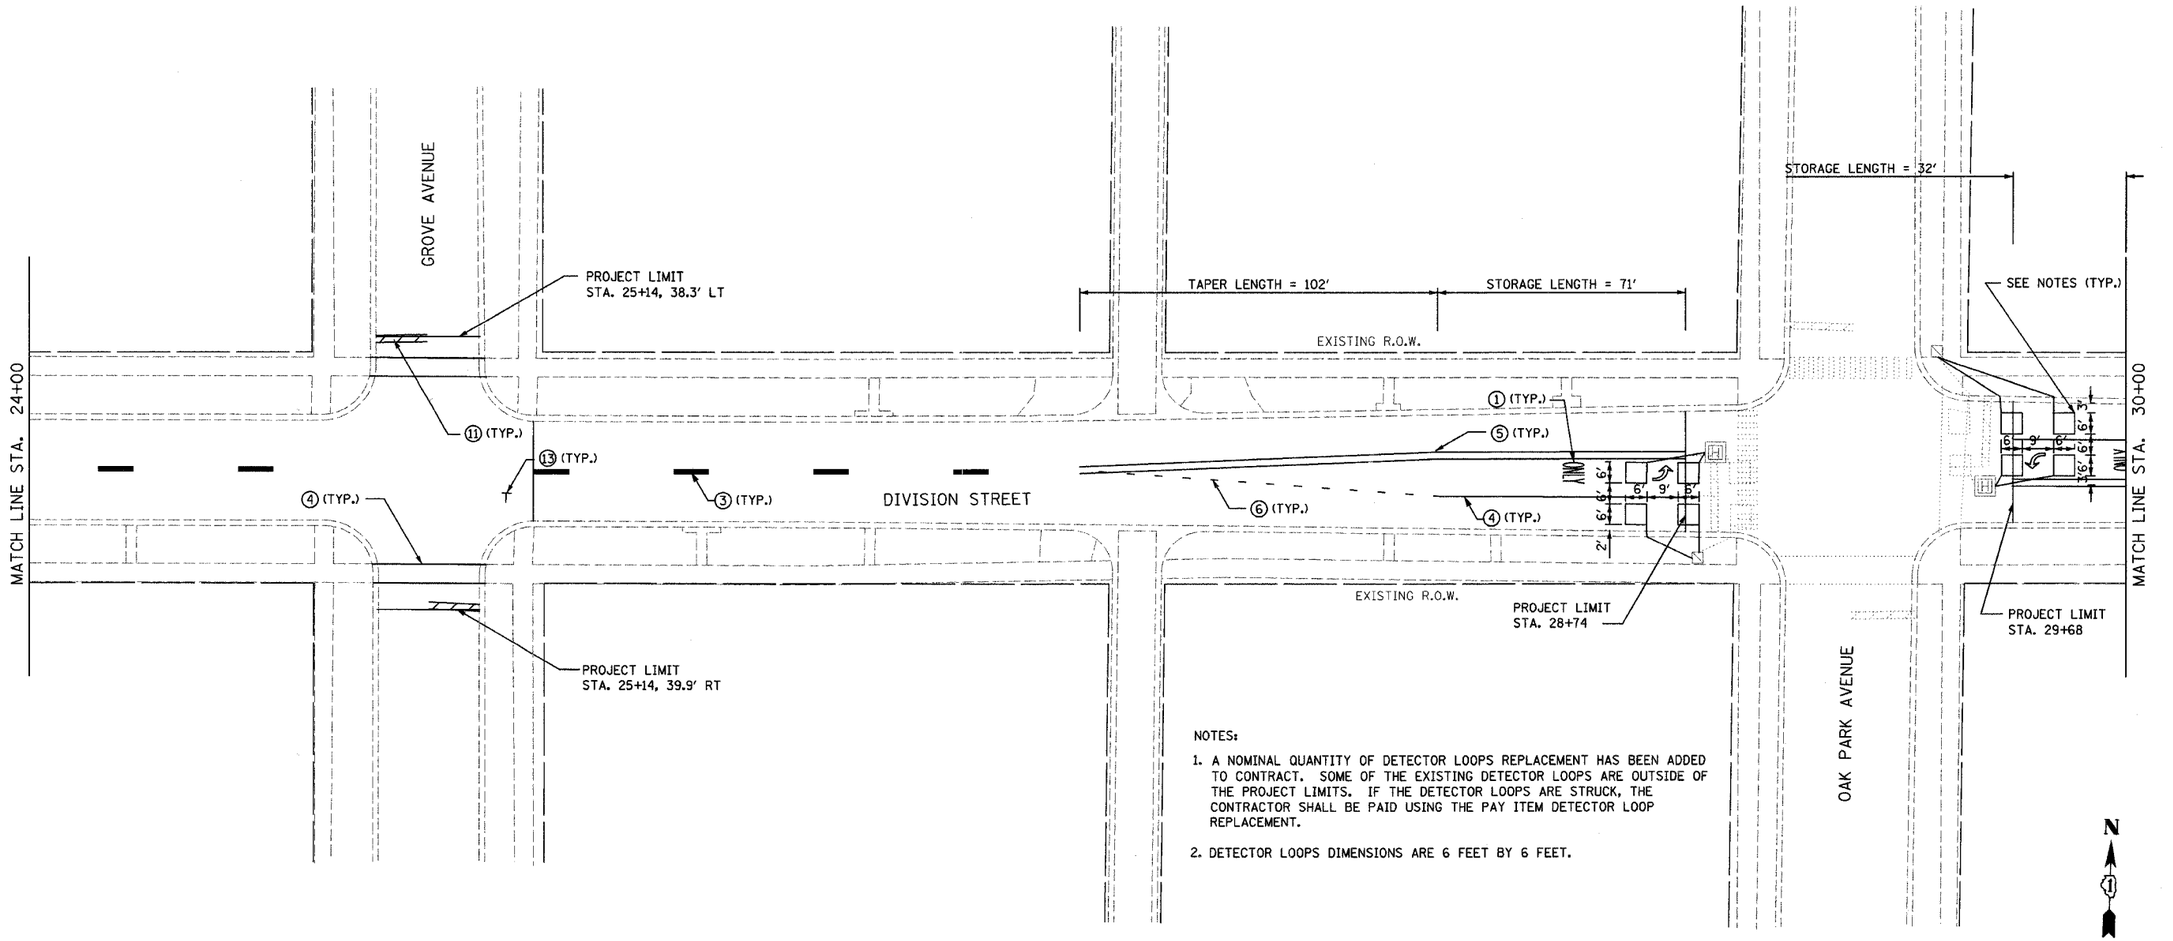

NOTES:

1. A NOMINAL QUANTITY OF DETECTOR LOOPS REPLACEMENT HAS BEEN ADDED TO CONTRACT. SOME OF THE EXISTING DETECTOR LOOPS ARE OUTSIDE OF THE PROJECT LIMITS. IF THE DETECTOR LOOPS ARE STRUCK, THE CONTRACTOR SHALL BE PAID USING THE PAY ITEM DETECTOR LOOP REPLACEMENT.
2. DETECTOR LOOPS DIMENSIONS ARE 6 FEET BY 6 FEET.

STRAND ASSOCIATES, INC. ENGINEERS

REVISIONS NAME	DATE

ILLINOIS DEPARTMENT OF TRANSPORTATION

FAU 1394
DIVISION STREET

PROPOSED PAVEMENT MARKINGS

SCALE: VERT.
HORIZ.
DATE 1/9/2007

DRAWN BY SAK
CHECKED BY JDM

FILENAME: c:\pw\155---2601\7841\636\plans\sheet files\pavement marking plans\division\pavmark marking - 65.dgn DATE: 1/9/2007