| F.A. RTE. | SECTION | COUNTY | TOTAL SHEETS | SHEET NO. |
|---|---|---|---|---|
| 1394 | 97-00226-00-FP | COOK | 80 | 47 |
| STA. 36+00 | TO STA. 42+00 | | | |
| FED. ROAD DIST. NO. | ILLINOIS | FED. AID PROJECT | | |

CONTRACT NO.: 83898

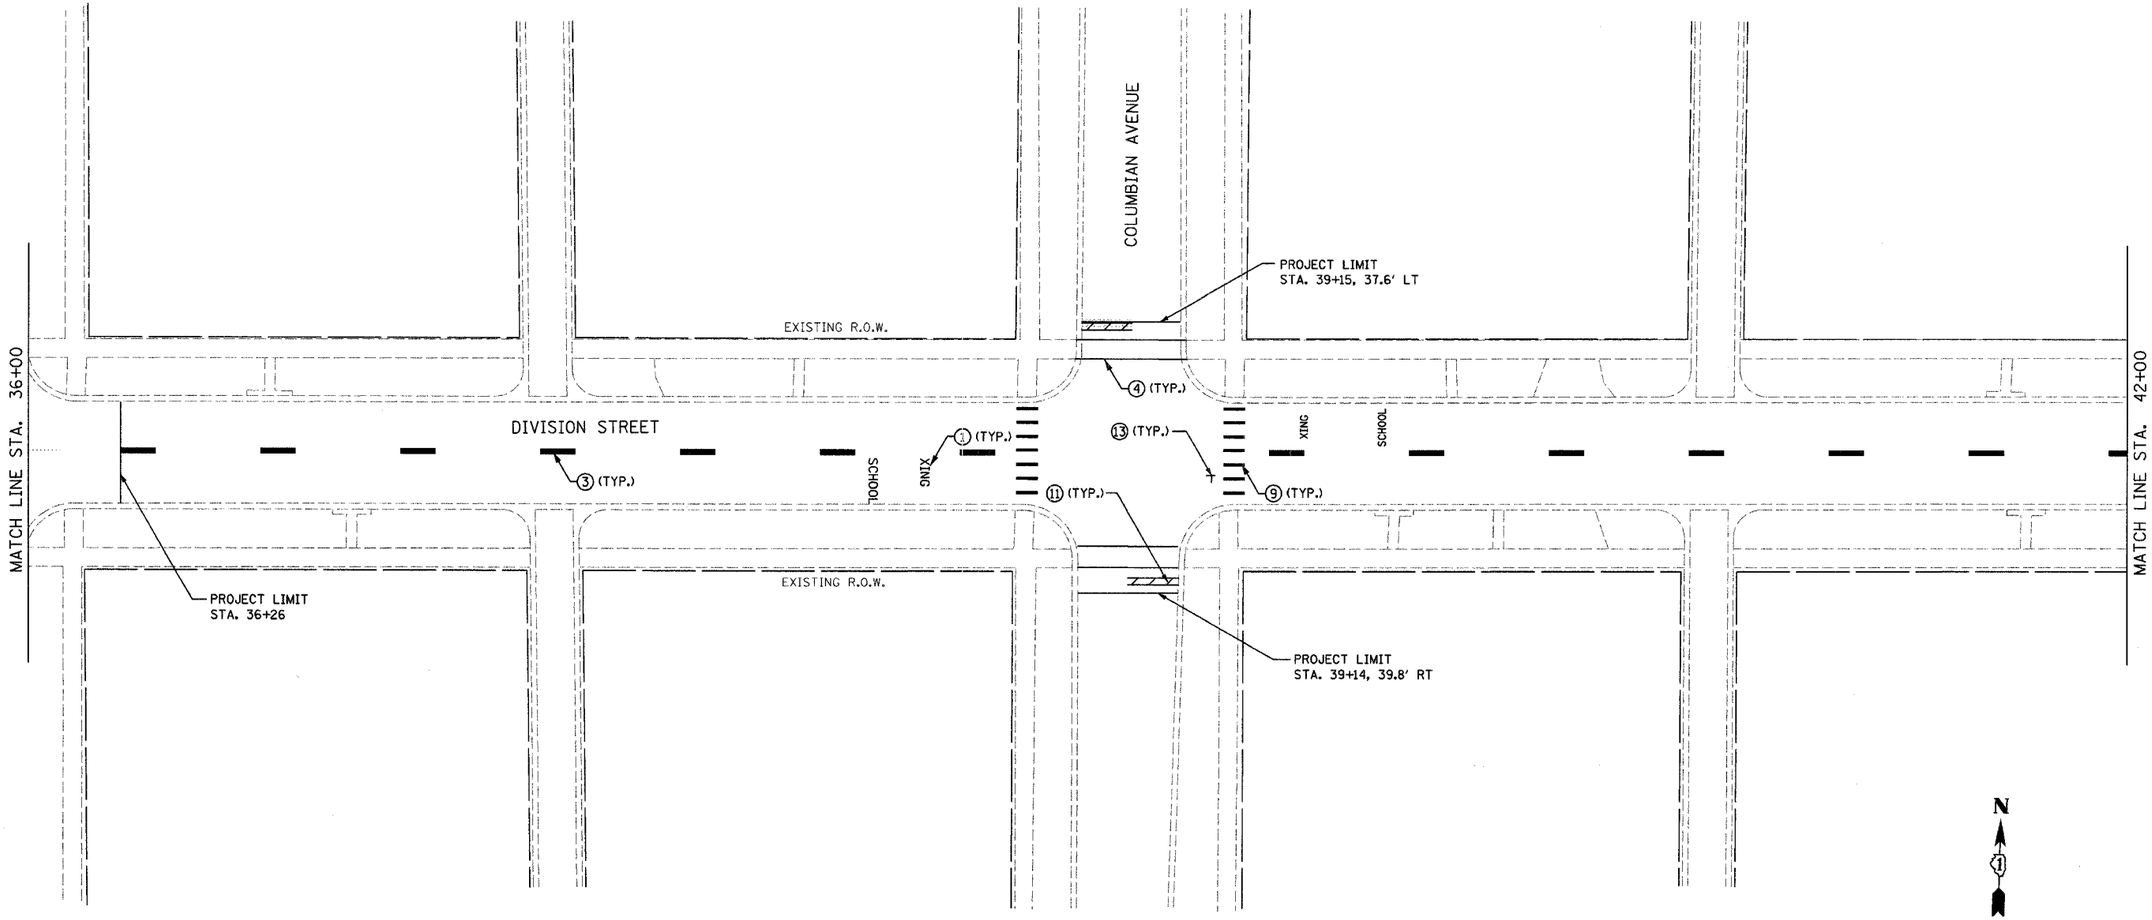


STRAND ASSOCIATES, INC.® ENGINEERS

| REVISIONS NAME | DATE |
|---|---|
| | |

ILLINOIS DEPARTMENT OF TRANSPORTATION

FAU 1394
DIVISION STREET

PROPOSED PAVEMENT MARKINGS

SCALE: VERT.
HORIZ.
DATE 1/9/2007

DRAWN BY SAK
CHECKED BY JDM

FILENAME: x:\DOT\131-4007\1387\0301\redacted\sheet files\pavement marking plans\divisions\pavement marking - 07.dgn

DATE: 1/9/2007

TIME: 4:38:16 PM